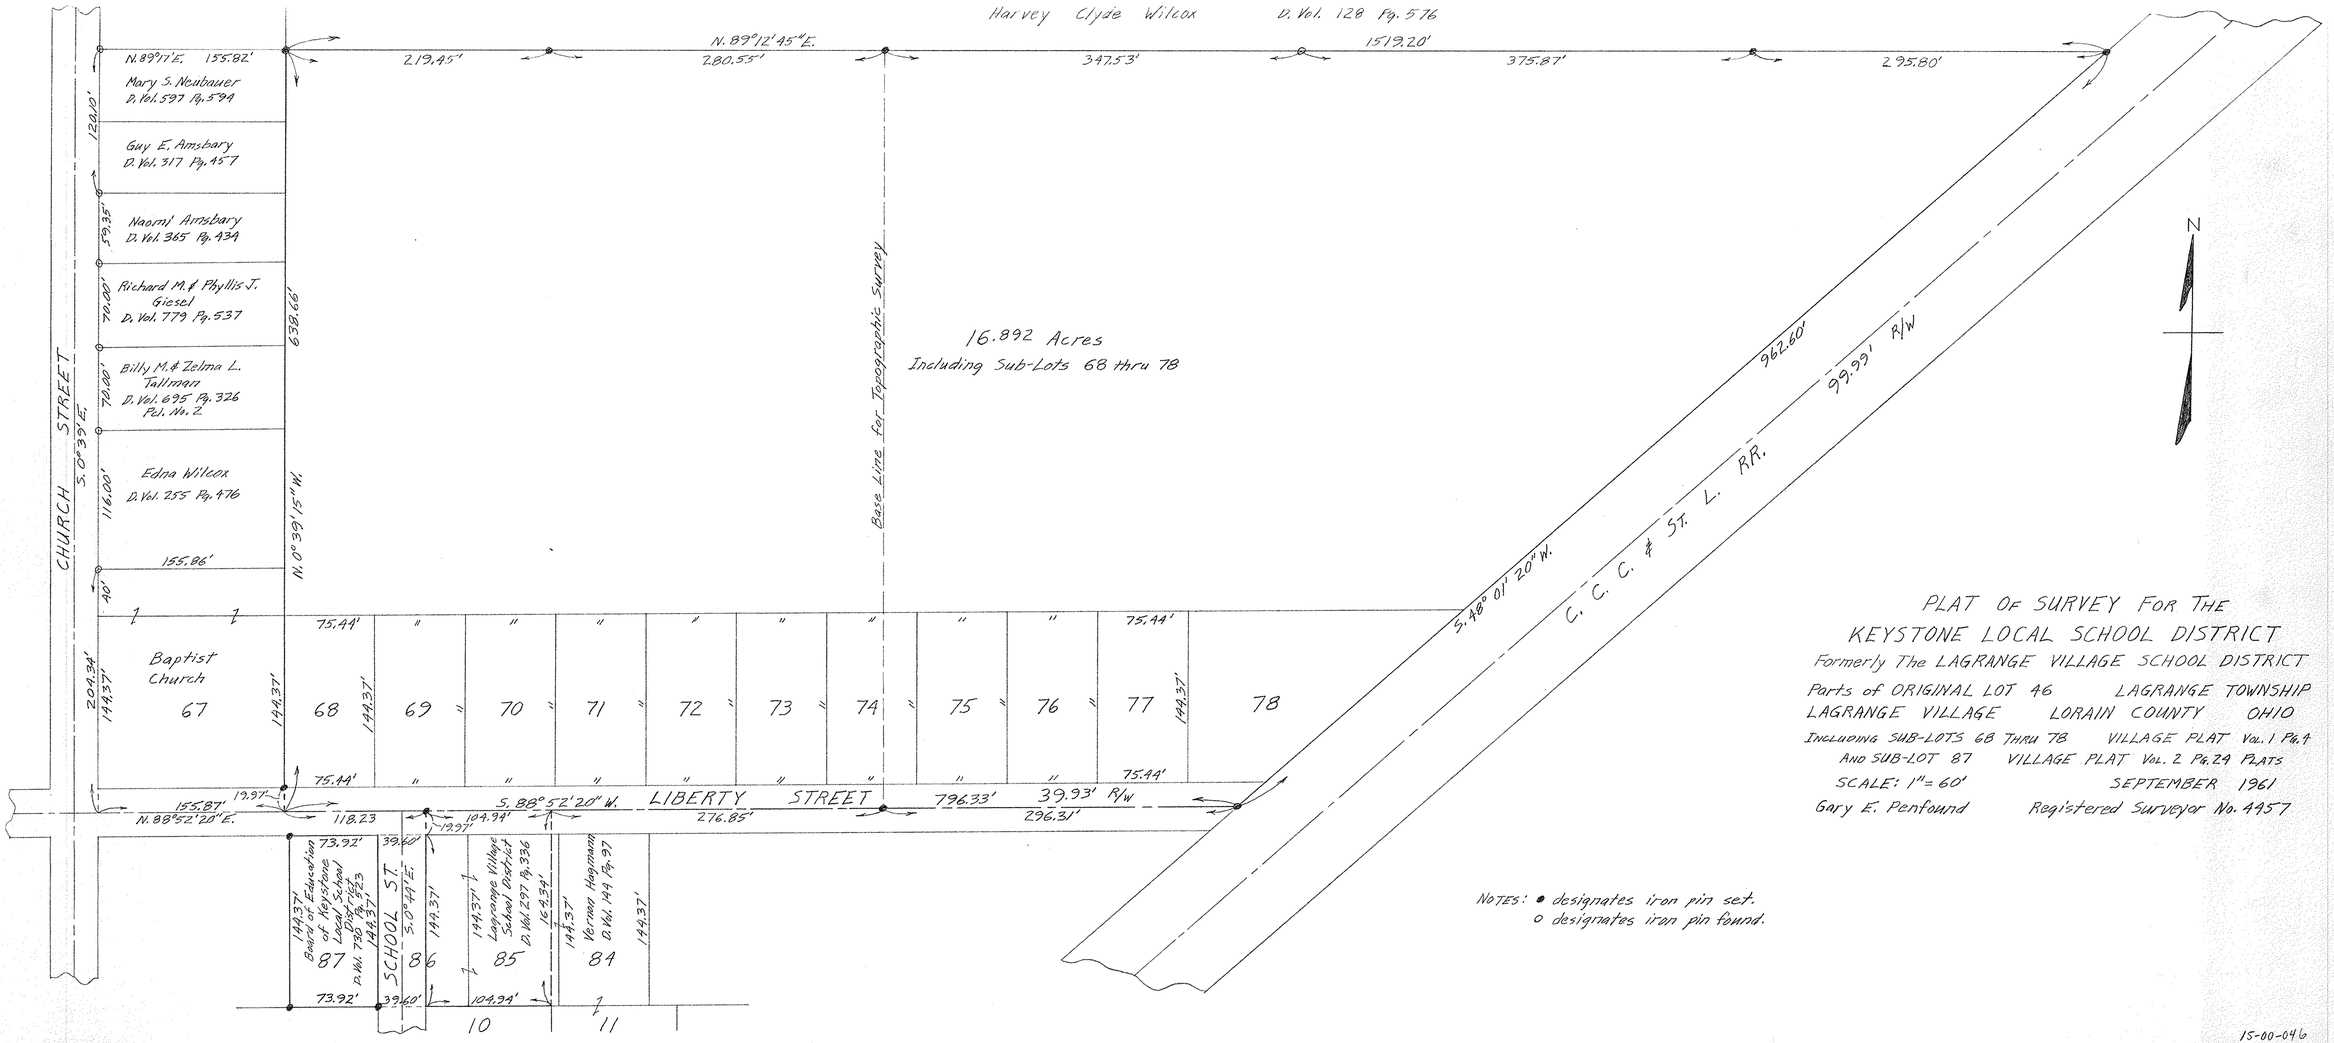

PLAT OF SURVEY FOR THE KEYSTONE LOCAL SCHOOL DISTRICT

Formerly The LAGRANGE VILLAGE SCHOOL DISTRICT

Parts of ORIGINAL LOT 46 LAGRANGE TOWNSHIP
LAGRANGE VILLAGE LORAIN COUNTY OHIO

Including SUB-LOTS 68 THRU 78 VILLAGE PLAT Vol. 1 Pg. 4
AND SUB-LOT 87 VILLAGE PLAT Vol. 2 Pg. 24 PLATS

SCALE: 1" = 60' SEPTEMBER 1961

Gary E. Penfound Registered Surveyor No. 4957

NOTES: ● designates iron pin set.
o designates iron pin found.

15-00-046