LORAIN COUNTY
CITY OF ELYRIA
ELYRIA TOWNSHIP, WEST OF BLACK RIVER
O.L.'S 3, 4, 11, 12, 13, 14, 15, 16, 17 & 99
T-6-N, R-17-W

STATE JOB NUMBER	FHWA REGION	STATE	PROJECT
X	5	OHIO	X

LORAIN COUNTY
CITY OF ELYRIA
LOR-INDUSTRIAL PARKWAY

RIGHT OF WAY PLAN

15 / 15

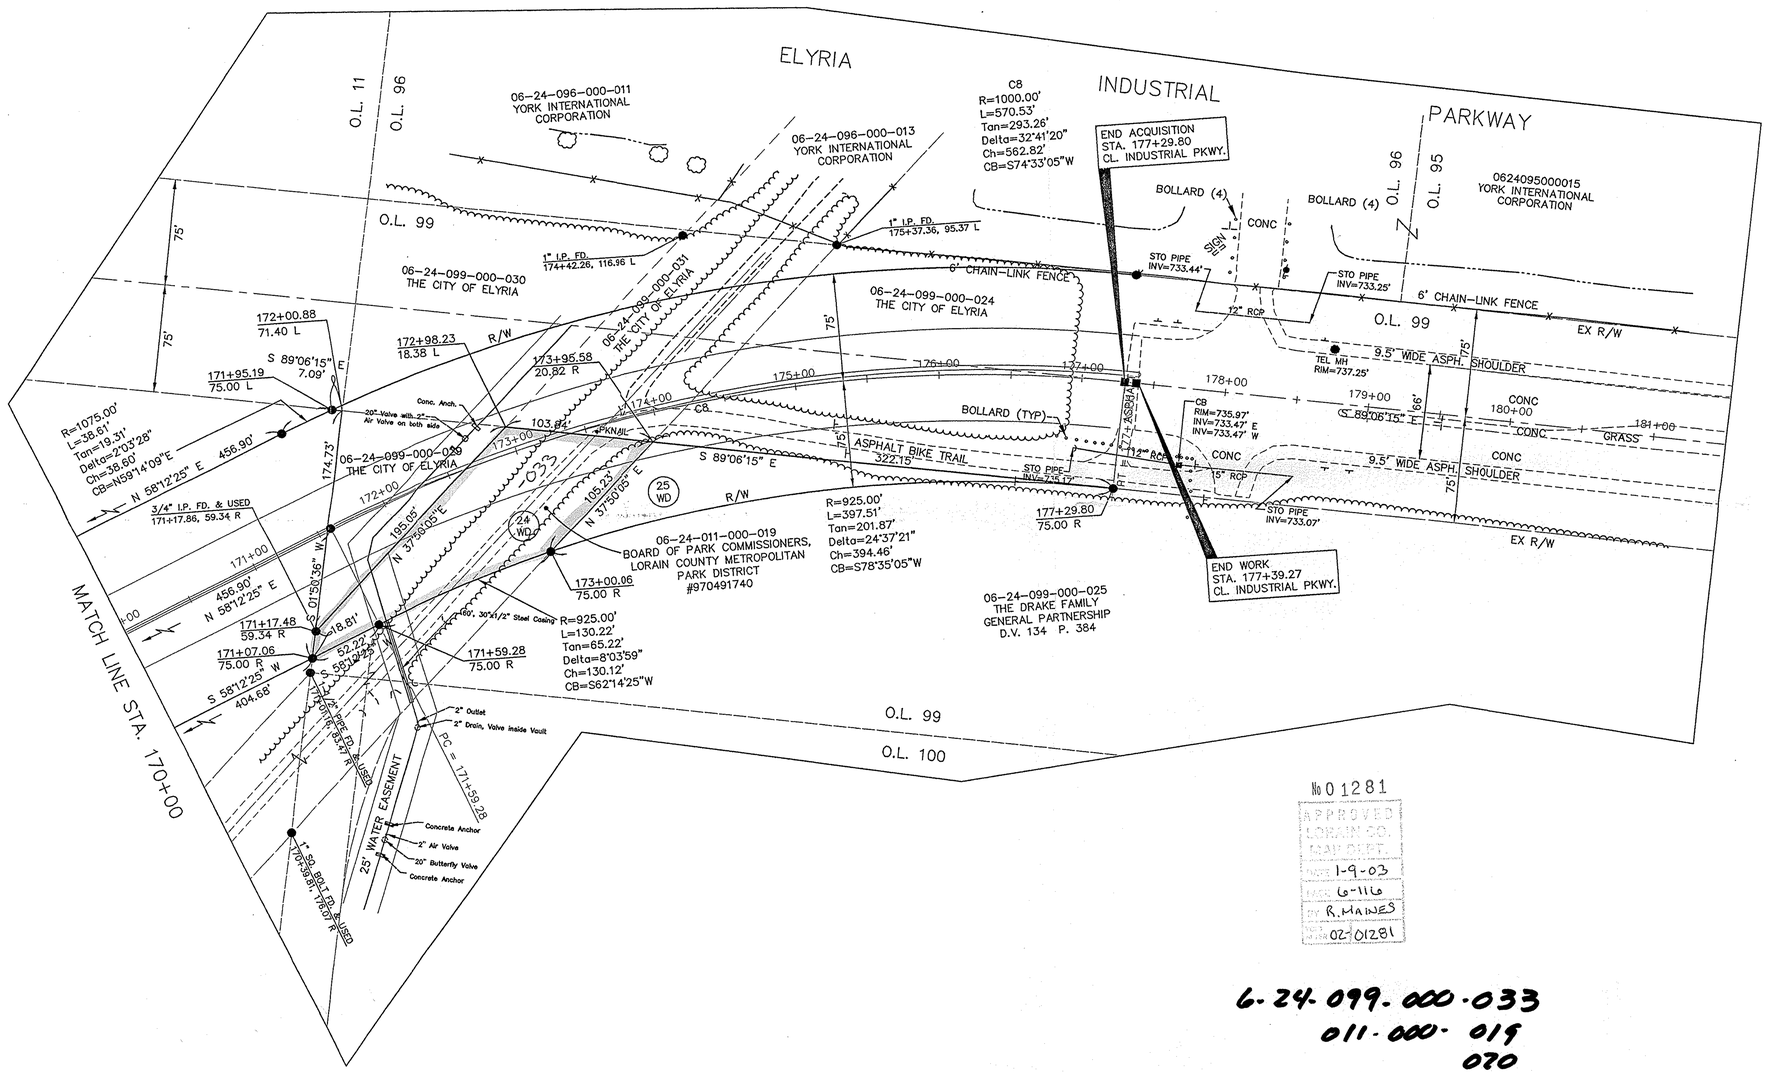

No 01281
APPROVED
LORAIN CO.
MAP CHEF.
DATE 1-9-03
PARCEL 6-116
BY R. HAINES
REVIEW 02-01281

6-24-099-000-033
011-000-019
020

REV.	DATE	DESCRIPTION

DATE OF COMPLETION

Prepared For:
City of Elyria
By:
KS Associates, Inc.

INDUSTRIAL PARKWAY

RIGHT OF WAY PLAN STA. 170+00 TO STA 181+50