10-00-005-101-177, 196

SURVEY MAP

SUBLOT NO. 54
UNIVERSITY OAKS
SUBD'N NO. 1
REC. P.V. 42 PP. 31 & 32
CITY OF ELYRIA
COUNTY OF LORAIN
STATE OF OHIO

PREPARED BY
KS ASSOC. INC.
ENGINEERS-SURVEYORS

SCALE: 1" = 50'

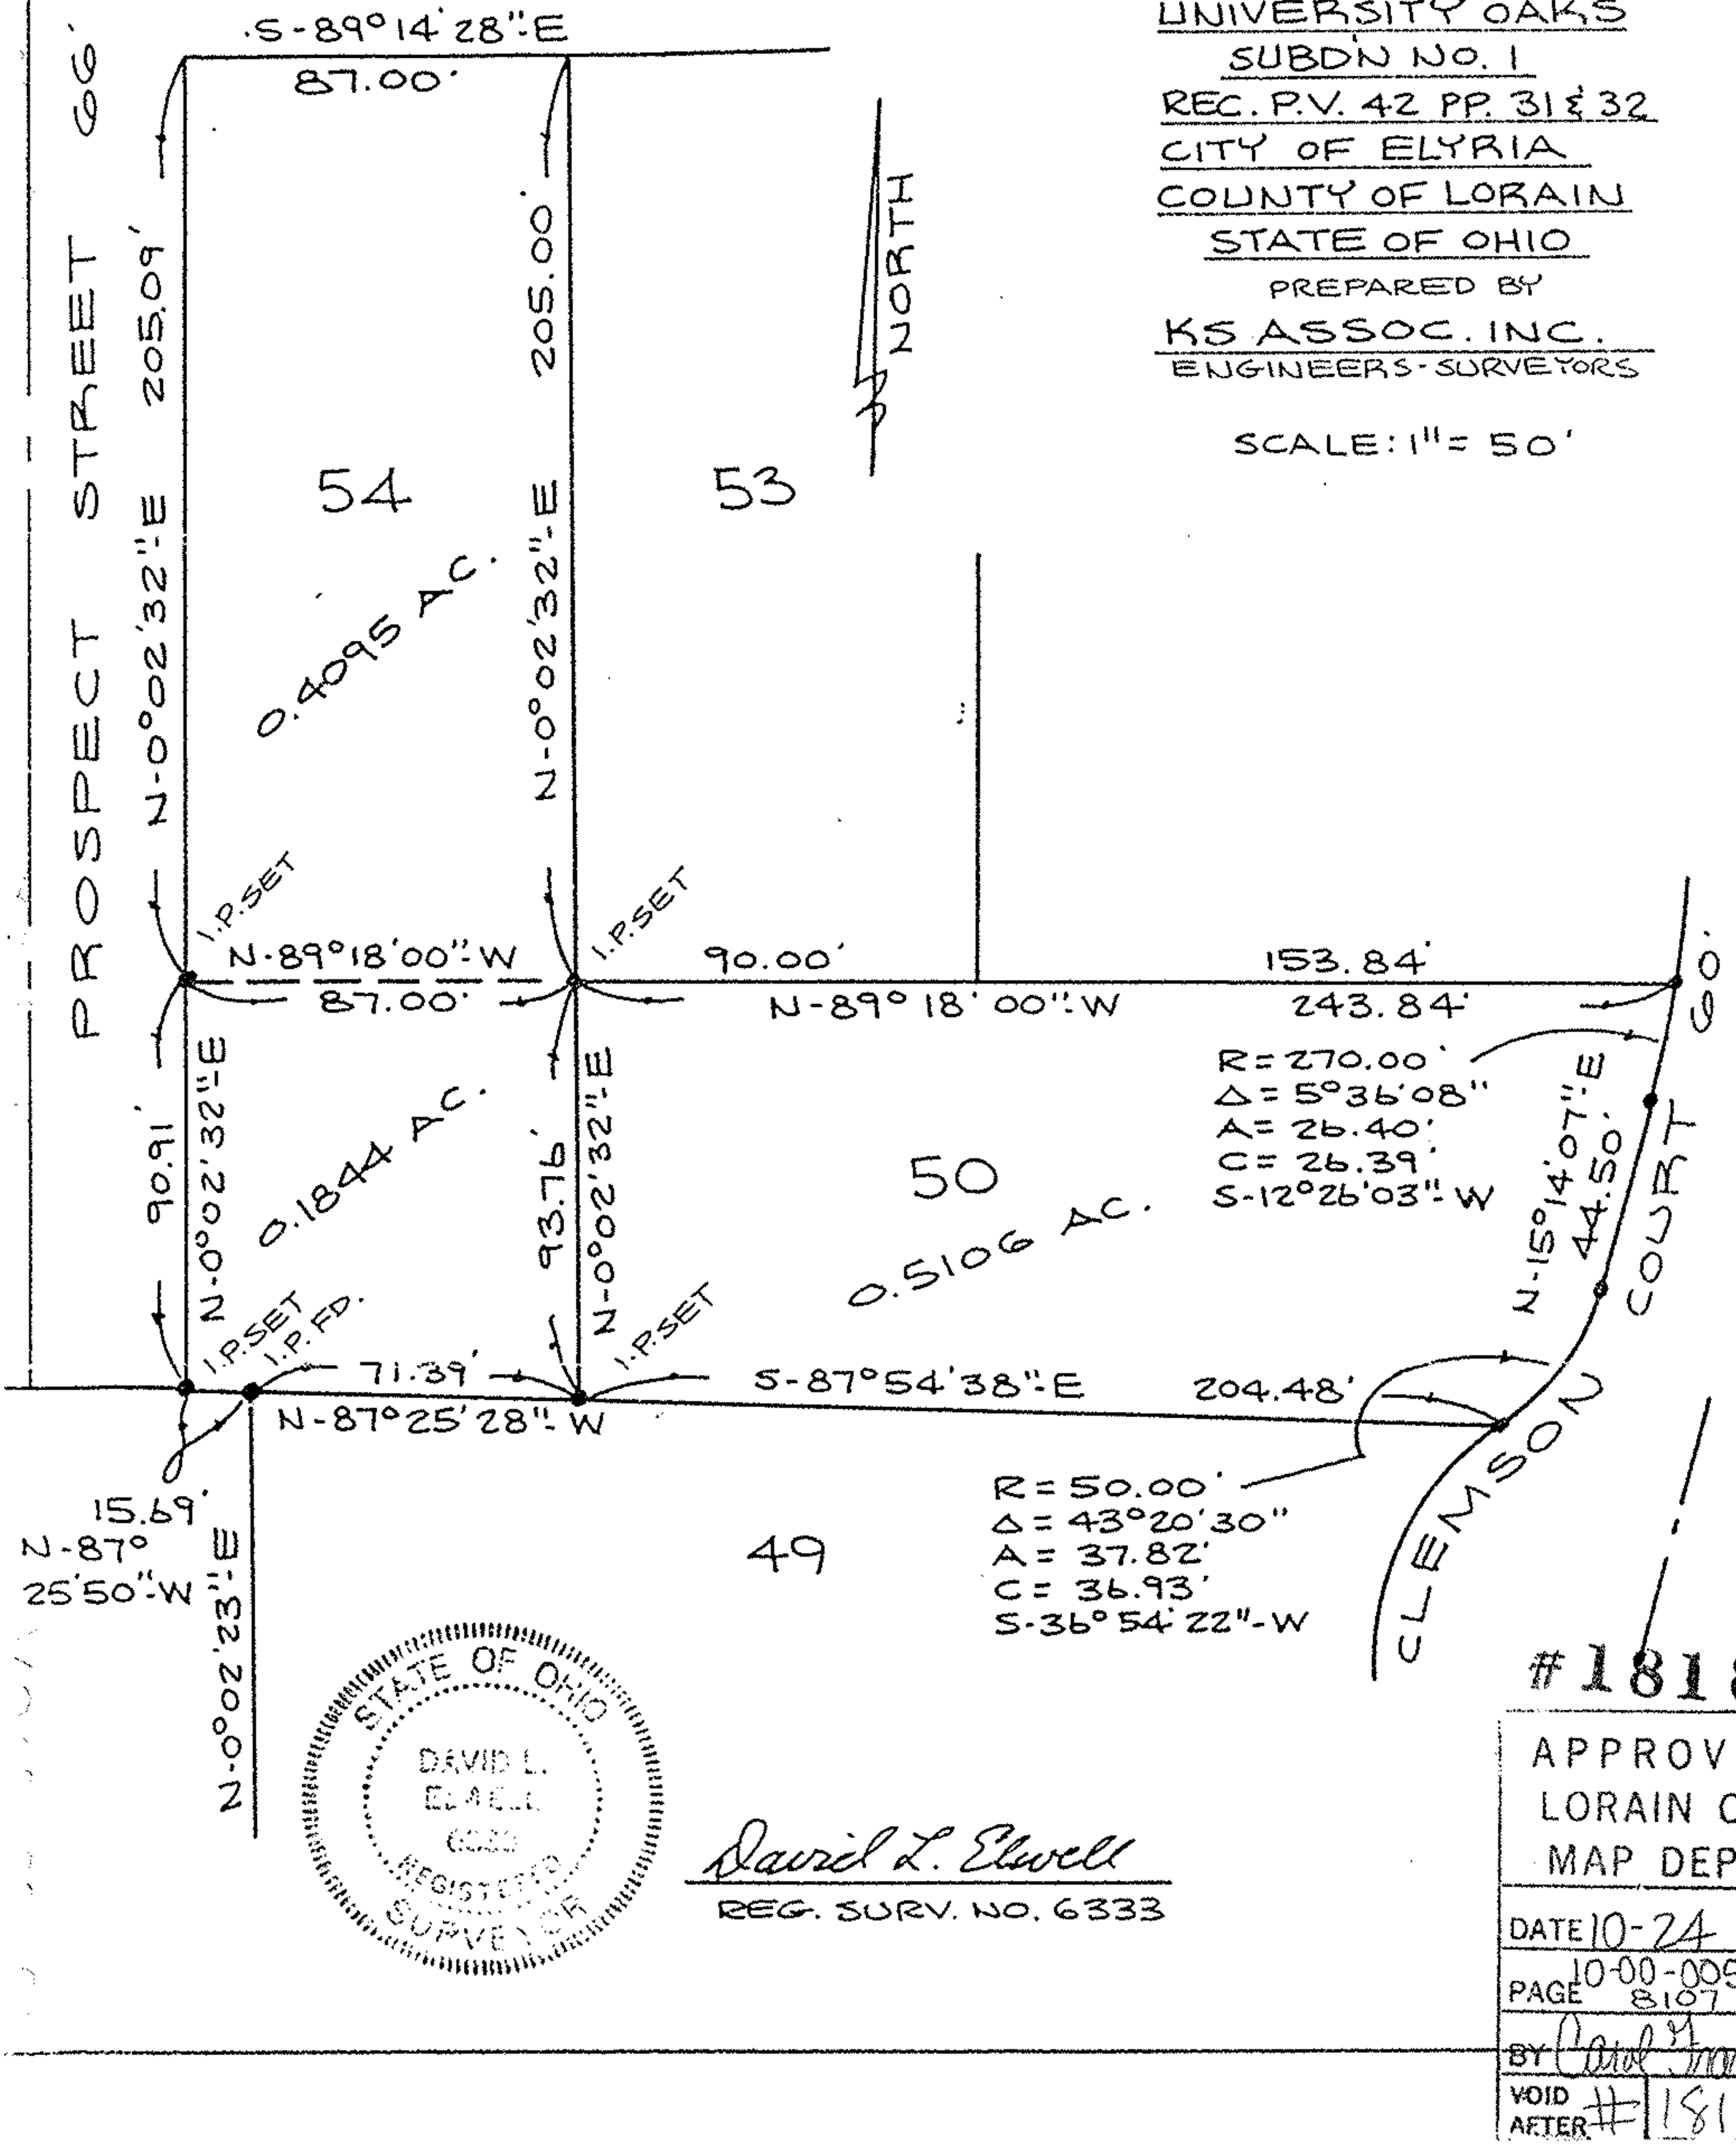

STATE OF OHIO
DAVID L. ELWELL
REGISTERED SURVEYOR

David L. Elwell
REG. SURV. NO. 6333

#18182

APPROVED
LORAIN CO.
MAP DEPT.

DATE 10-24 88
PAGE 10-00-005 8107 A
BY Carl Travers
VOID AFTER # 18182