SURVEY DRAWING

OF

SUBLOTS 21-40 BLK 7 SUBLOTS 1-12, 15-20 BLK 8

IN

RIDGEVILLE HEIGHTS No 2

CITY OF NORTH RIDGEVILLE COUNTY OF LORAIN

STATE OF OHIO

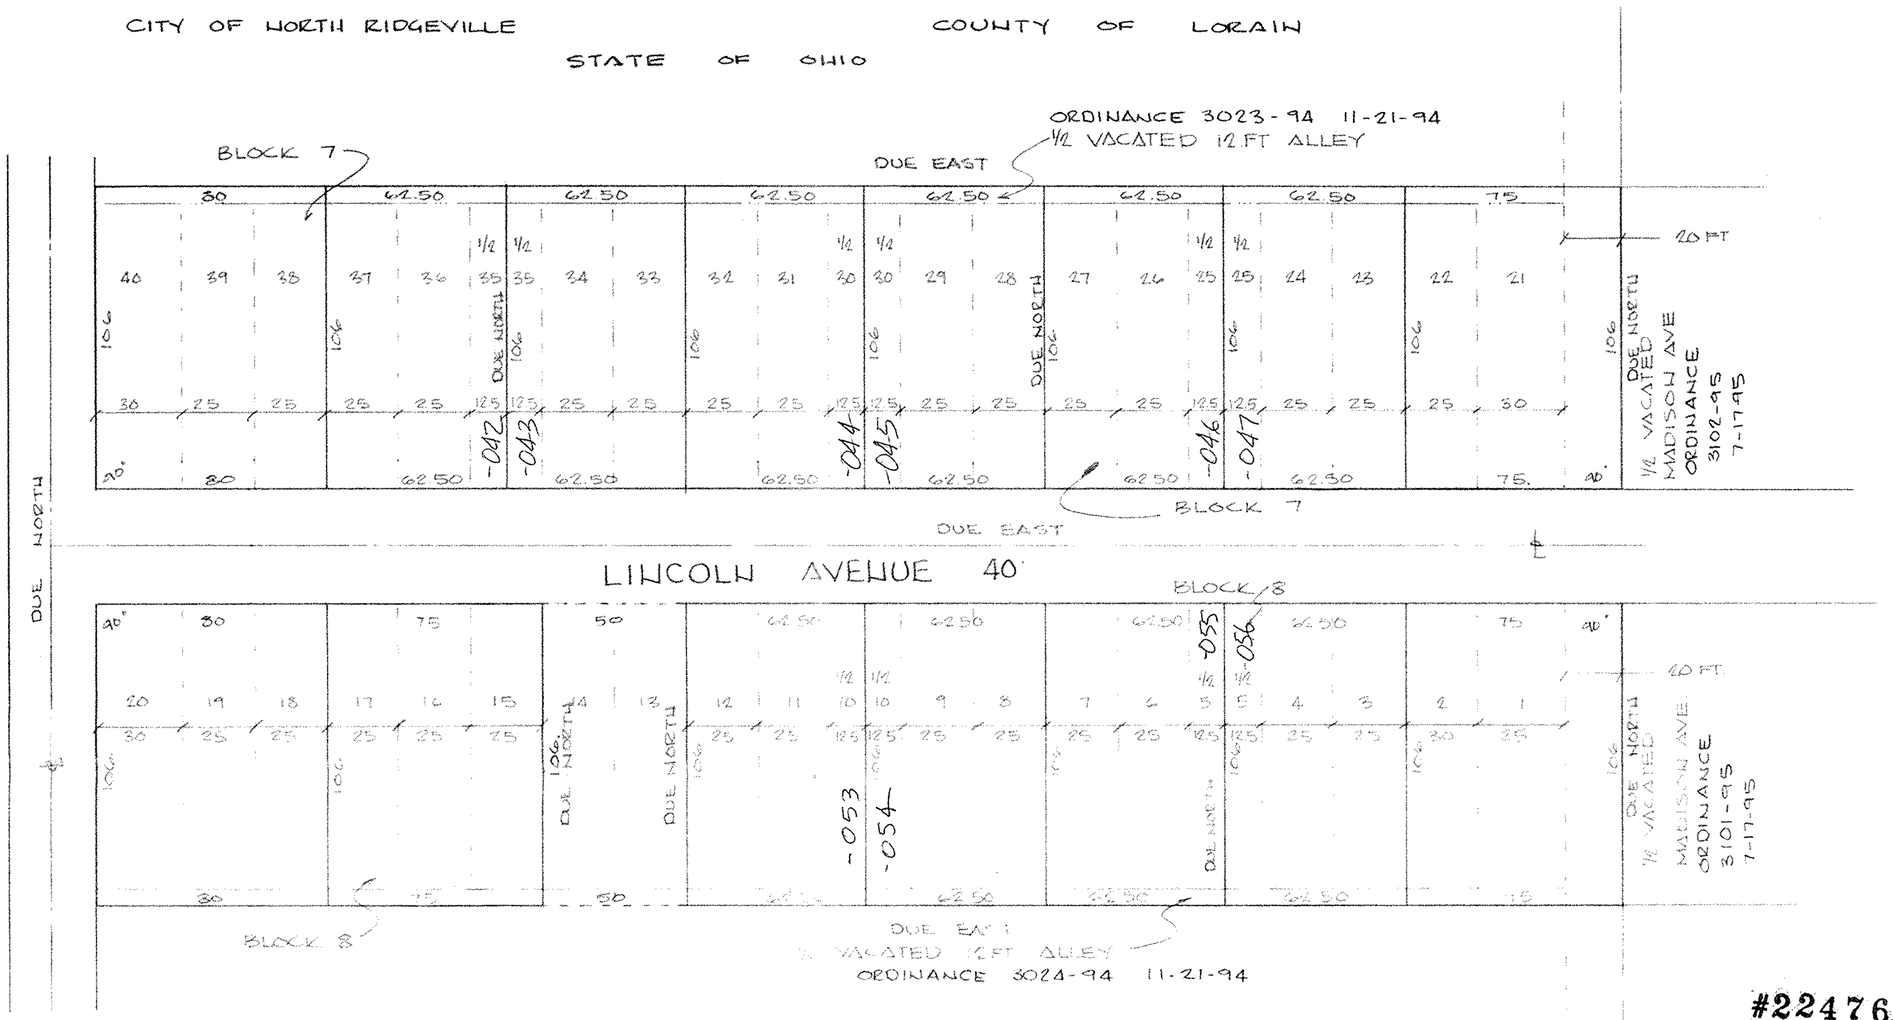

#22476

APPROVED
LORAIN CO.
MAP DEPT

DATE 3/20/98

PAGE 7-00-009-A

BY K. Colbert

PREPARED BY:

HAPONEK AND ASSOC.
SURVEYORS
N RIDGEVILLE, OH.

DATE: SEPT 97
SCALE: 1" = 40'

PREPARED FOR:

GILFETHER AND ASSOC.
N RIDGEVILLE, OH

07-00-009-102-053 → 056
07-00-009-102-042 → 047

E 20-501-900-00-10

REVISED: FEB. 23, 1998 86-36