145022

AVON LAKE HARBOR ESTATES RESUBDIVISION #1

OF PART OF AVON TOWNSHIP SECTION 6

CITY OF AVON LAKE — COUNTY OF LORAIN

STATE OF OHIO

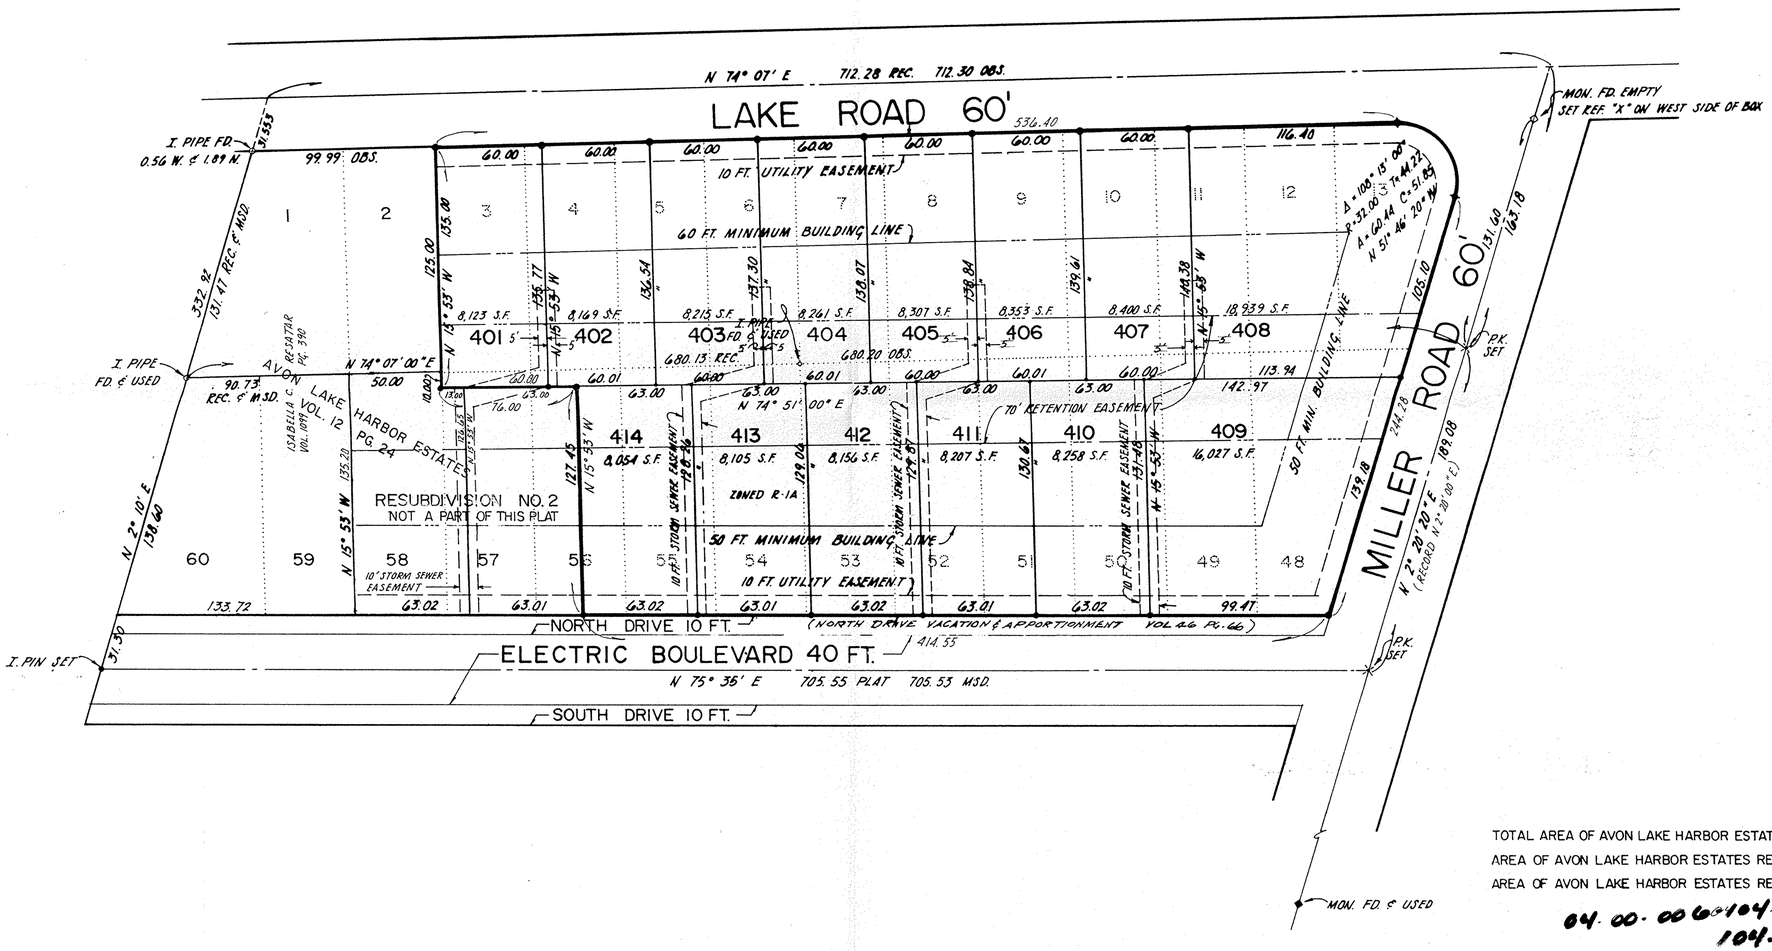

TOTAL AREA OF AVON LAKE HARBOR ESTATES RESUBDIVISION ..... 3.444 ACRES
AREA OF AVON LAKE HARBOR ESTATES RESUBDIVISION NO. 1 ..... 3.067 ACRES
AREA OF AVON LAKE HARBOR ESTATES RESUBDIVISION NO. 2 ..... 0.377 ACRE

04.00.006-104.035 → 042
104.~~036~~.043 → 047

N

SCALE: 1" = 40'

50 0 50 100

LORAIN COUNTY TAX MAP DEPARTMENT COPY

REVISIONS		
1-8-91	REVISED PER AVON LAKE CITY ENGINEERING DEPT.	
1-23-91	REVISED PER CITY	
5-13-91	" " "	
6-18-91	REVISED PER COUNTY TAX MAP DEPT.	

AVON LAKE HARBOR ESTATES RESUBDIVISION NO. 1

FINAL PLAT

PREPARED BY

RESAR & ASSOCIATES, INC.

CONSULTING ENGINEERS SURVEYORS

24629 DETROIT ROAD WESTLAKE, OHIO 44145

TEL. (216) 871-8345

SHEET NO. 2 / 2

MARCH 25, 1991

47 56