File

DEDICATION MAP OF WATERFALL DRIVE

SECTION 15 CARLISLE TWP. LORAIN COUNTY OHIO

SCALE 1" = 40' OCT. 20 1952

J. W. WARDEN AND ASSOCIATES REG. CIVIL ENGINEERS

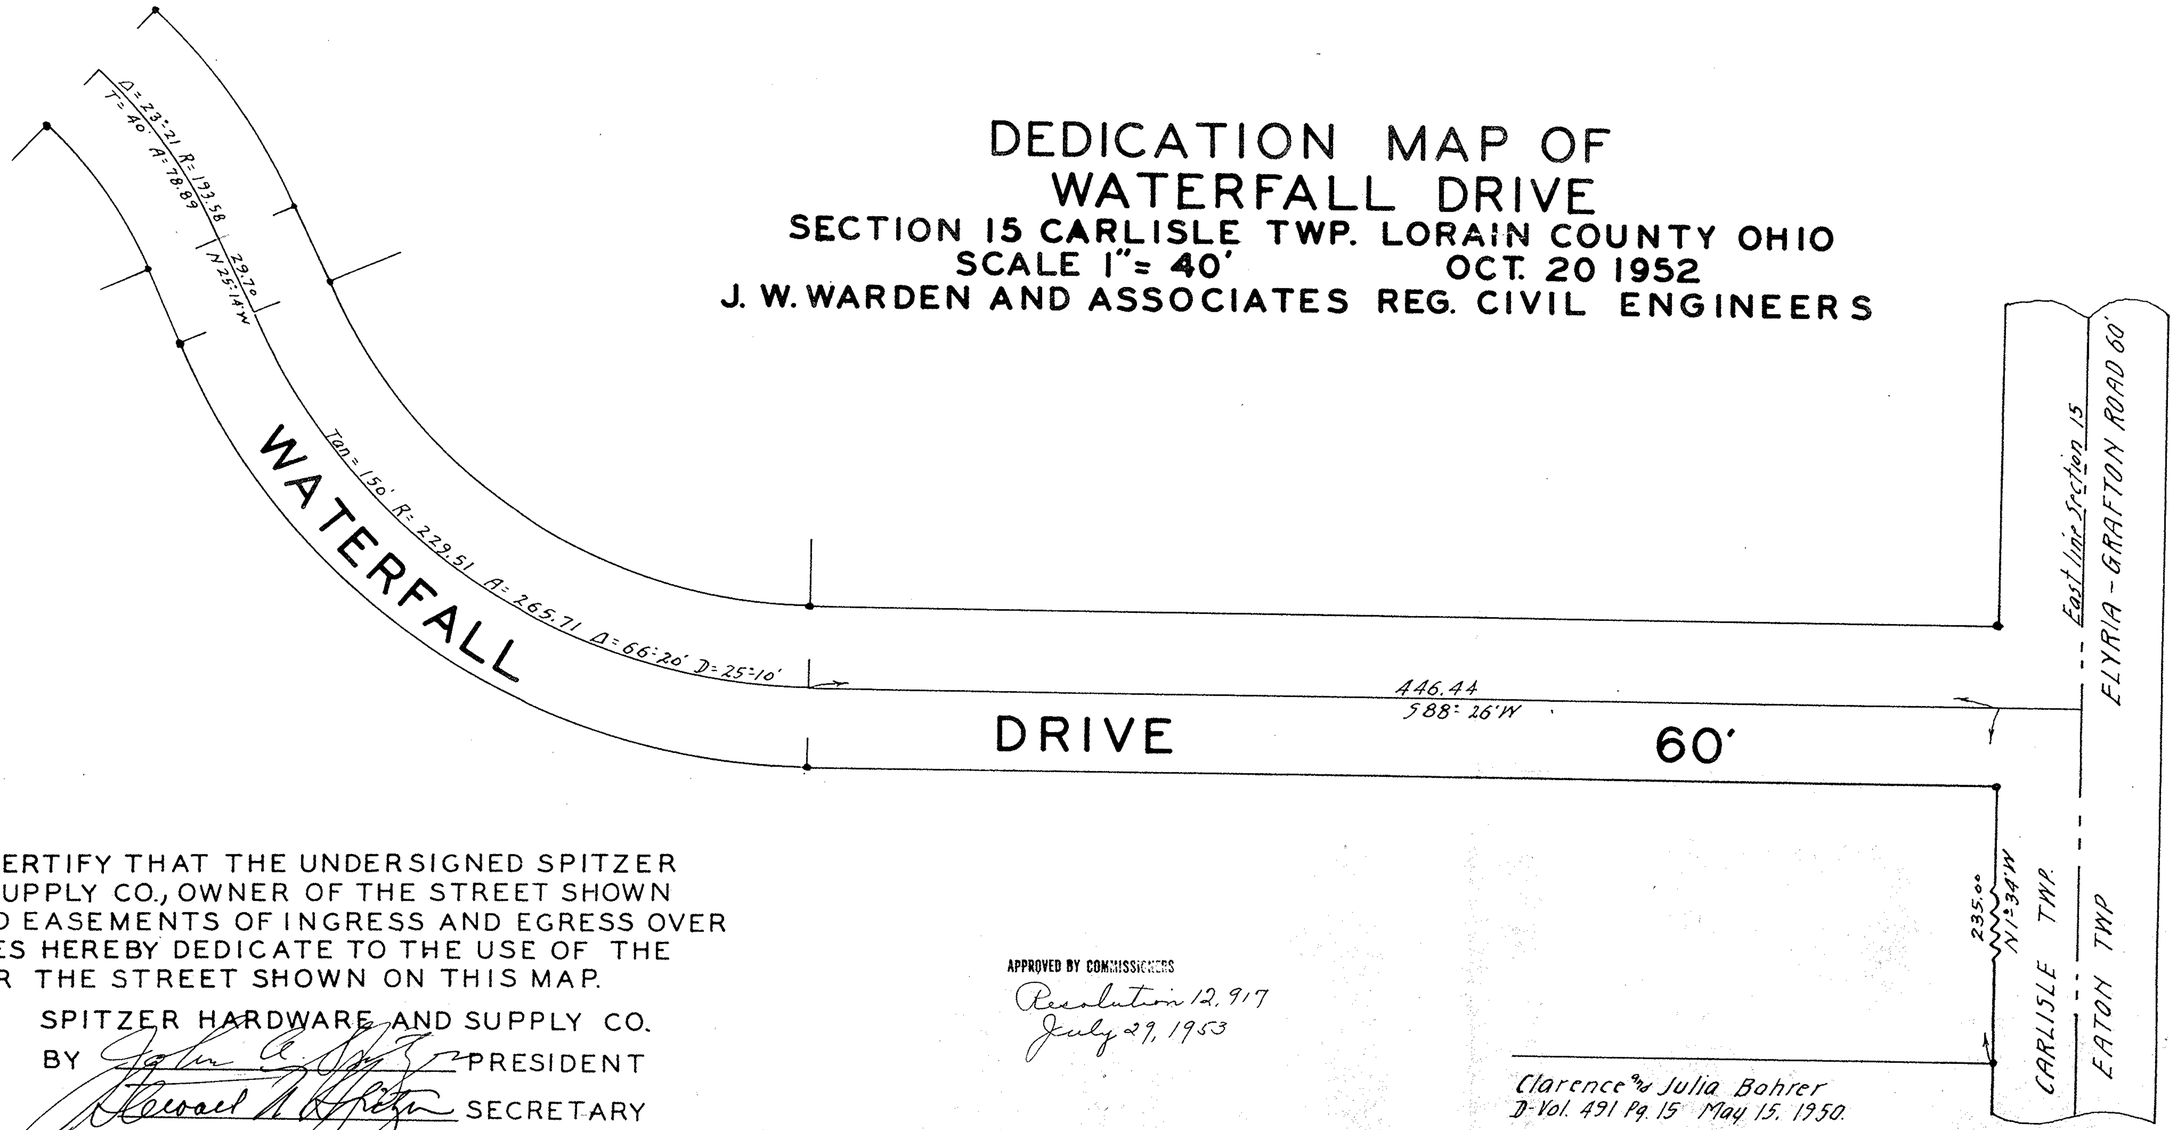

THIS IS TO CERTIFY THAT THE UNDERSIGNED SPITZER HARDWARE AND SUPPLY CO., OWNER OF THE STREET SHOWN ON THIS MAP AND EASEMENTS OF INGRESS AND EGRESS OVER SAID STREET DOES HEREBY DEDICATE TO THE USE OF THE PUBLIC FOREVER THE STREET SHOWN ON THIS MAP.

SPITZER HARDWARE AND SUPPLY CO.

BY John A. Spitzer PRESIDENT

Howard A. Spitzer SECRETARY

APPROVED BY COMMISSIONERS

Resolution 12,917

July 29, 1953