05-00-094-103-062, 063

REFERENCE DOCUMENTS
PLAT VOLUME 5, PAGE 1 G.W. RICE'S SUBDIVISION
DEED VOL 134 PAGE 437 JAMES HORNYAK TO MIKE & THERESA HOGBER
DEED VOL 1009 PAGE 921 GALEN BRUBAKER & LOIS A. BRUBAKER
ORV 613 PAGE 797 HERMAN BYRD & JULIE BYRD
DOCUMENT NUMBER 19960419739 AMERICAN STONE CORP

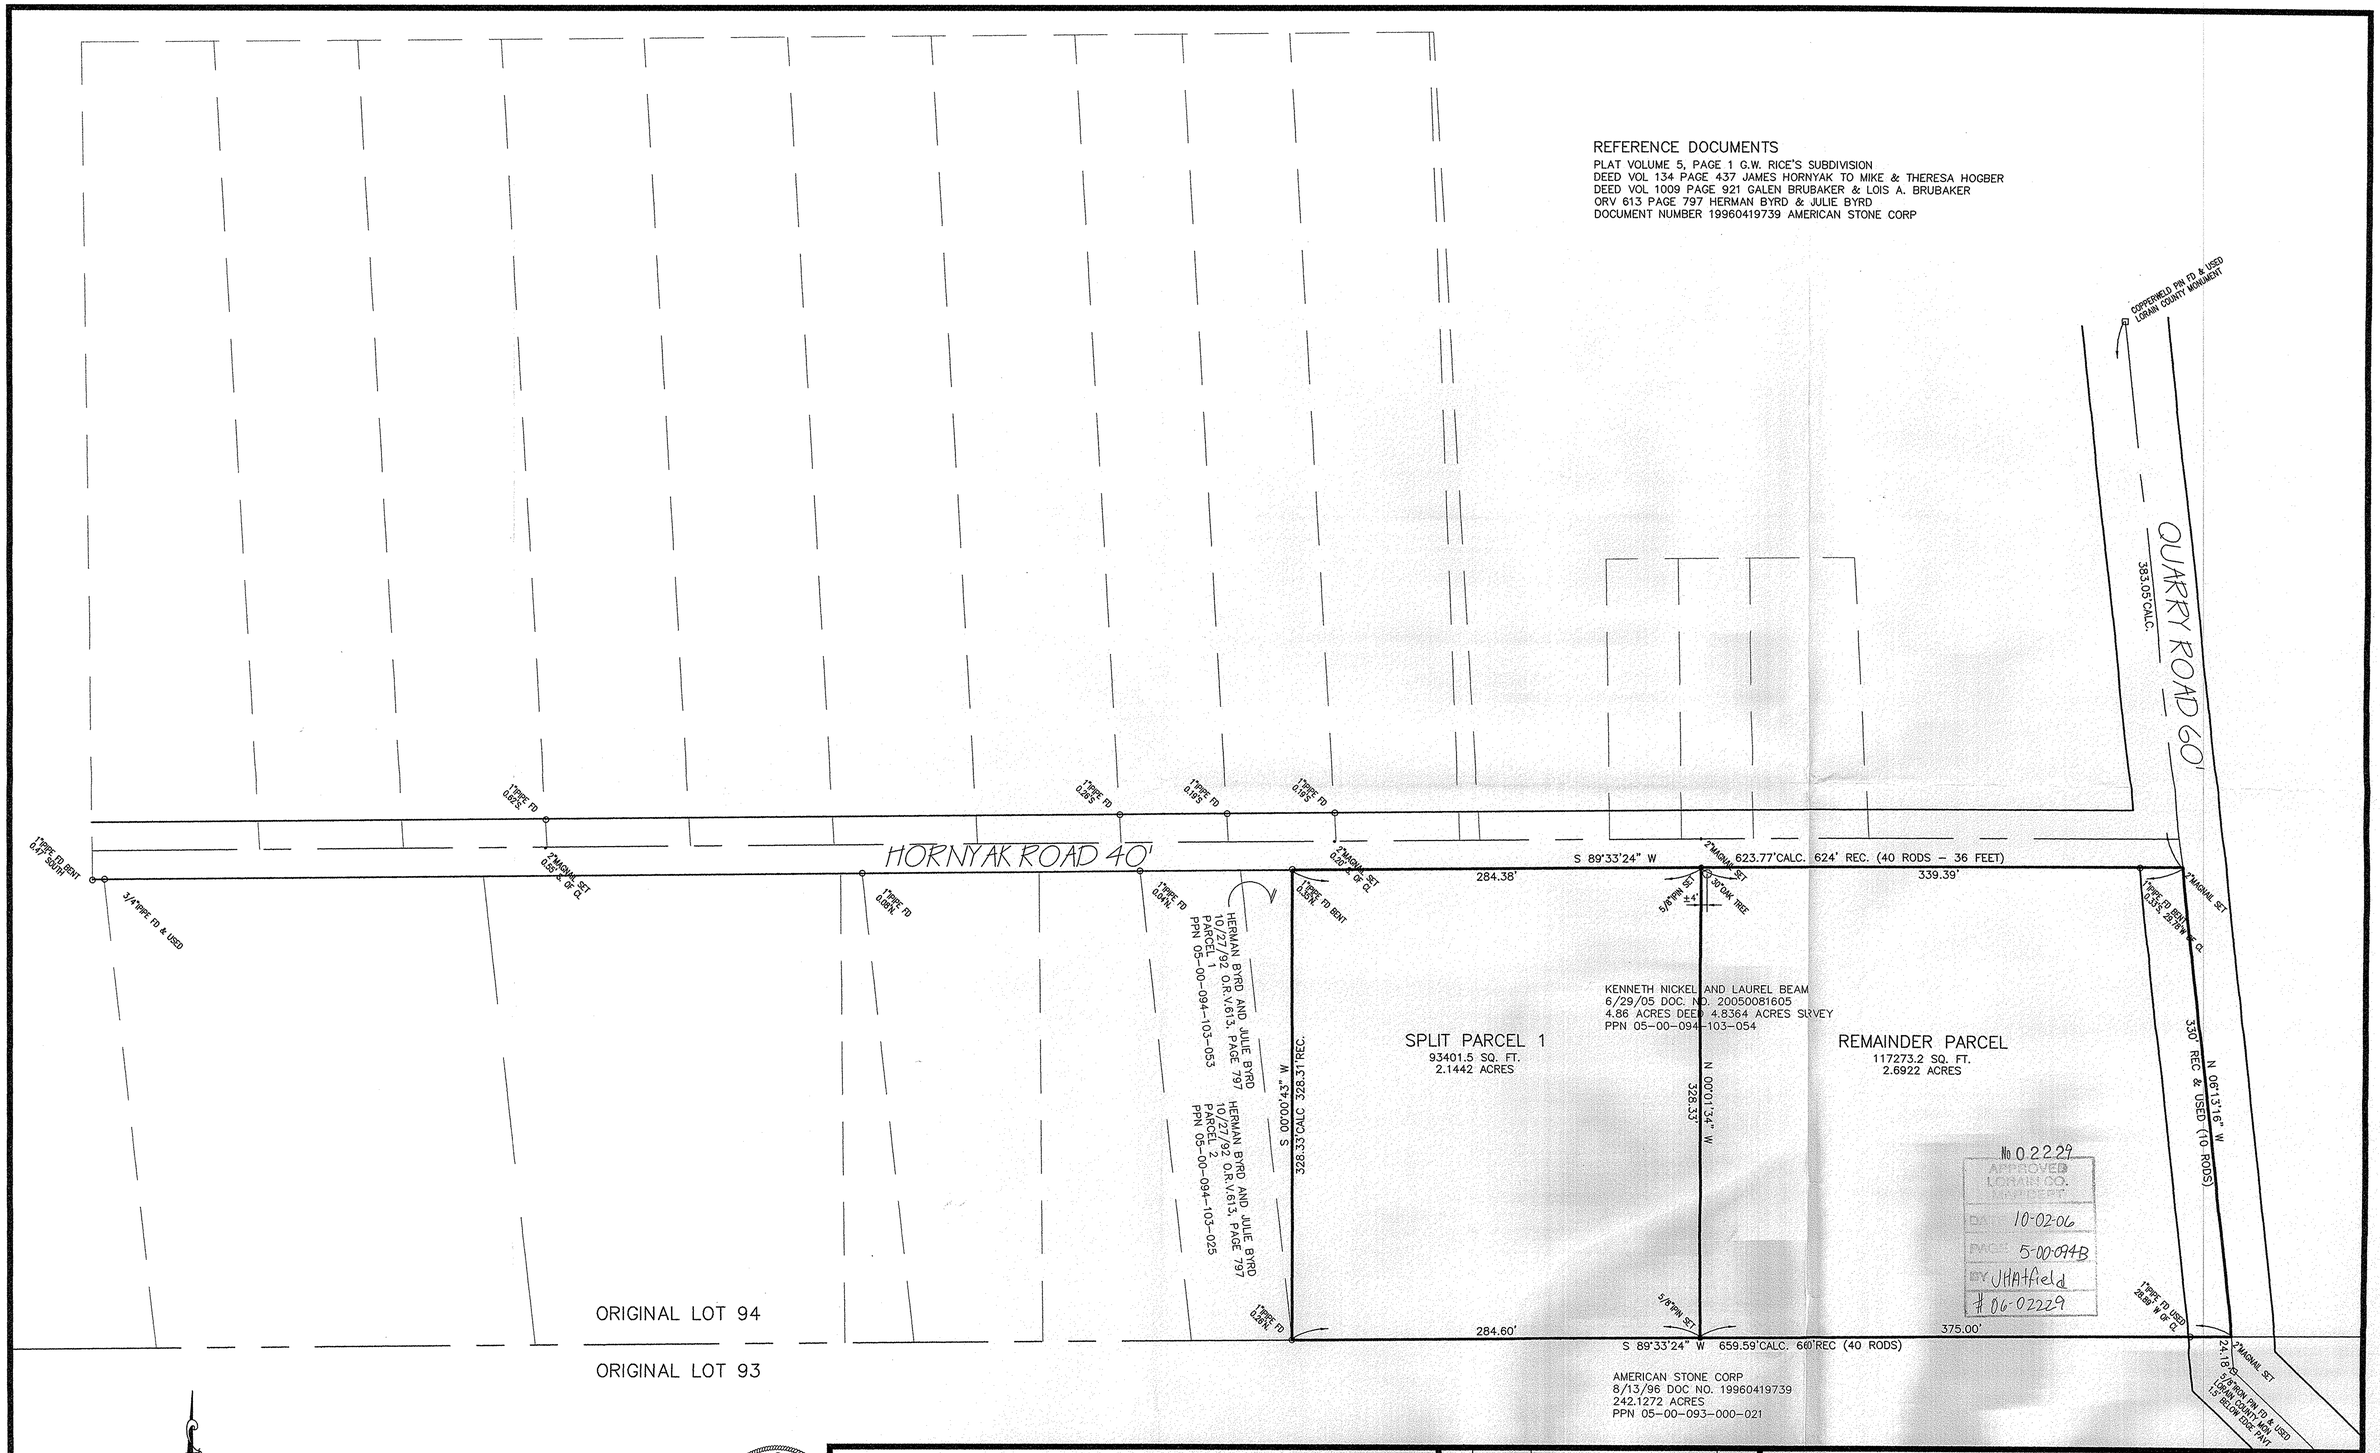

SURVEY
LAUREL BEAM & KENNETH NICKEL
PART OF ORIGINAL AMHERST TOWNSHIP LOT 94,
AMHERST TOWNSHIP, LORAIN COUNTY, STATE OF OHIO
AUGUST 16, 2006

NO.	DATE	DESCRIPTION	BY
0	08/16/06	ORIGINAL ISSUE	PAR

P.A. ROSEBECK & ASSOCIATES
REGISTERED SURVEYOR
705 WILLOW CREEK DRIVE, AMHERST, OHIO 44001
PHONE: (440) 988-4657

SHEET 1 OF 1