BOUNDARY SURVEY
& LOT SPLIT
FOR

BILL & DIANE PERRITT
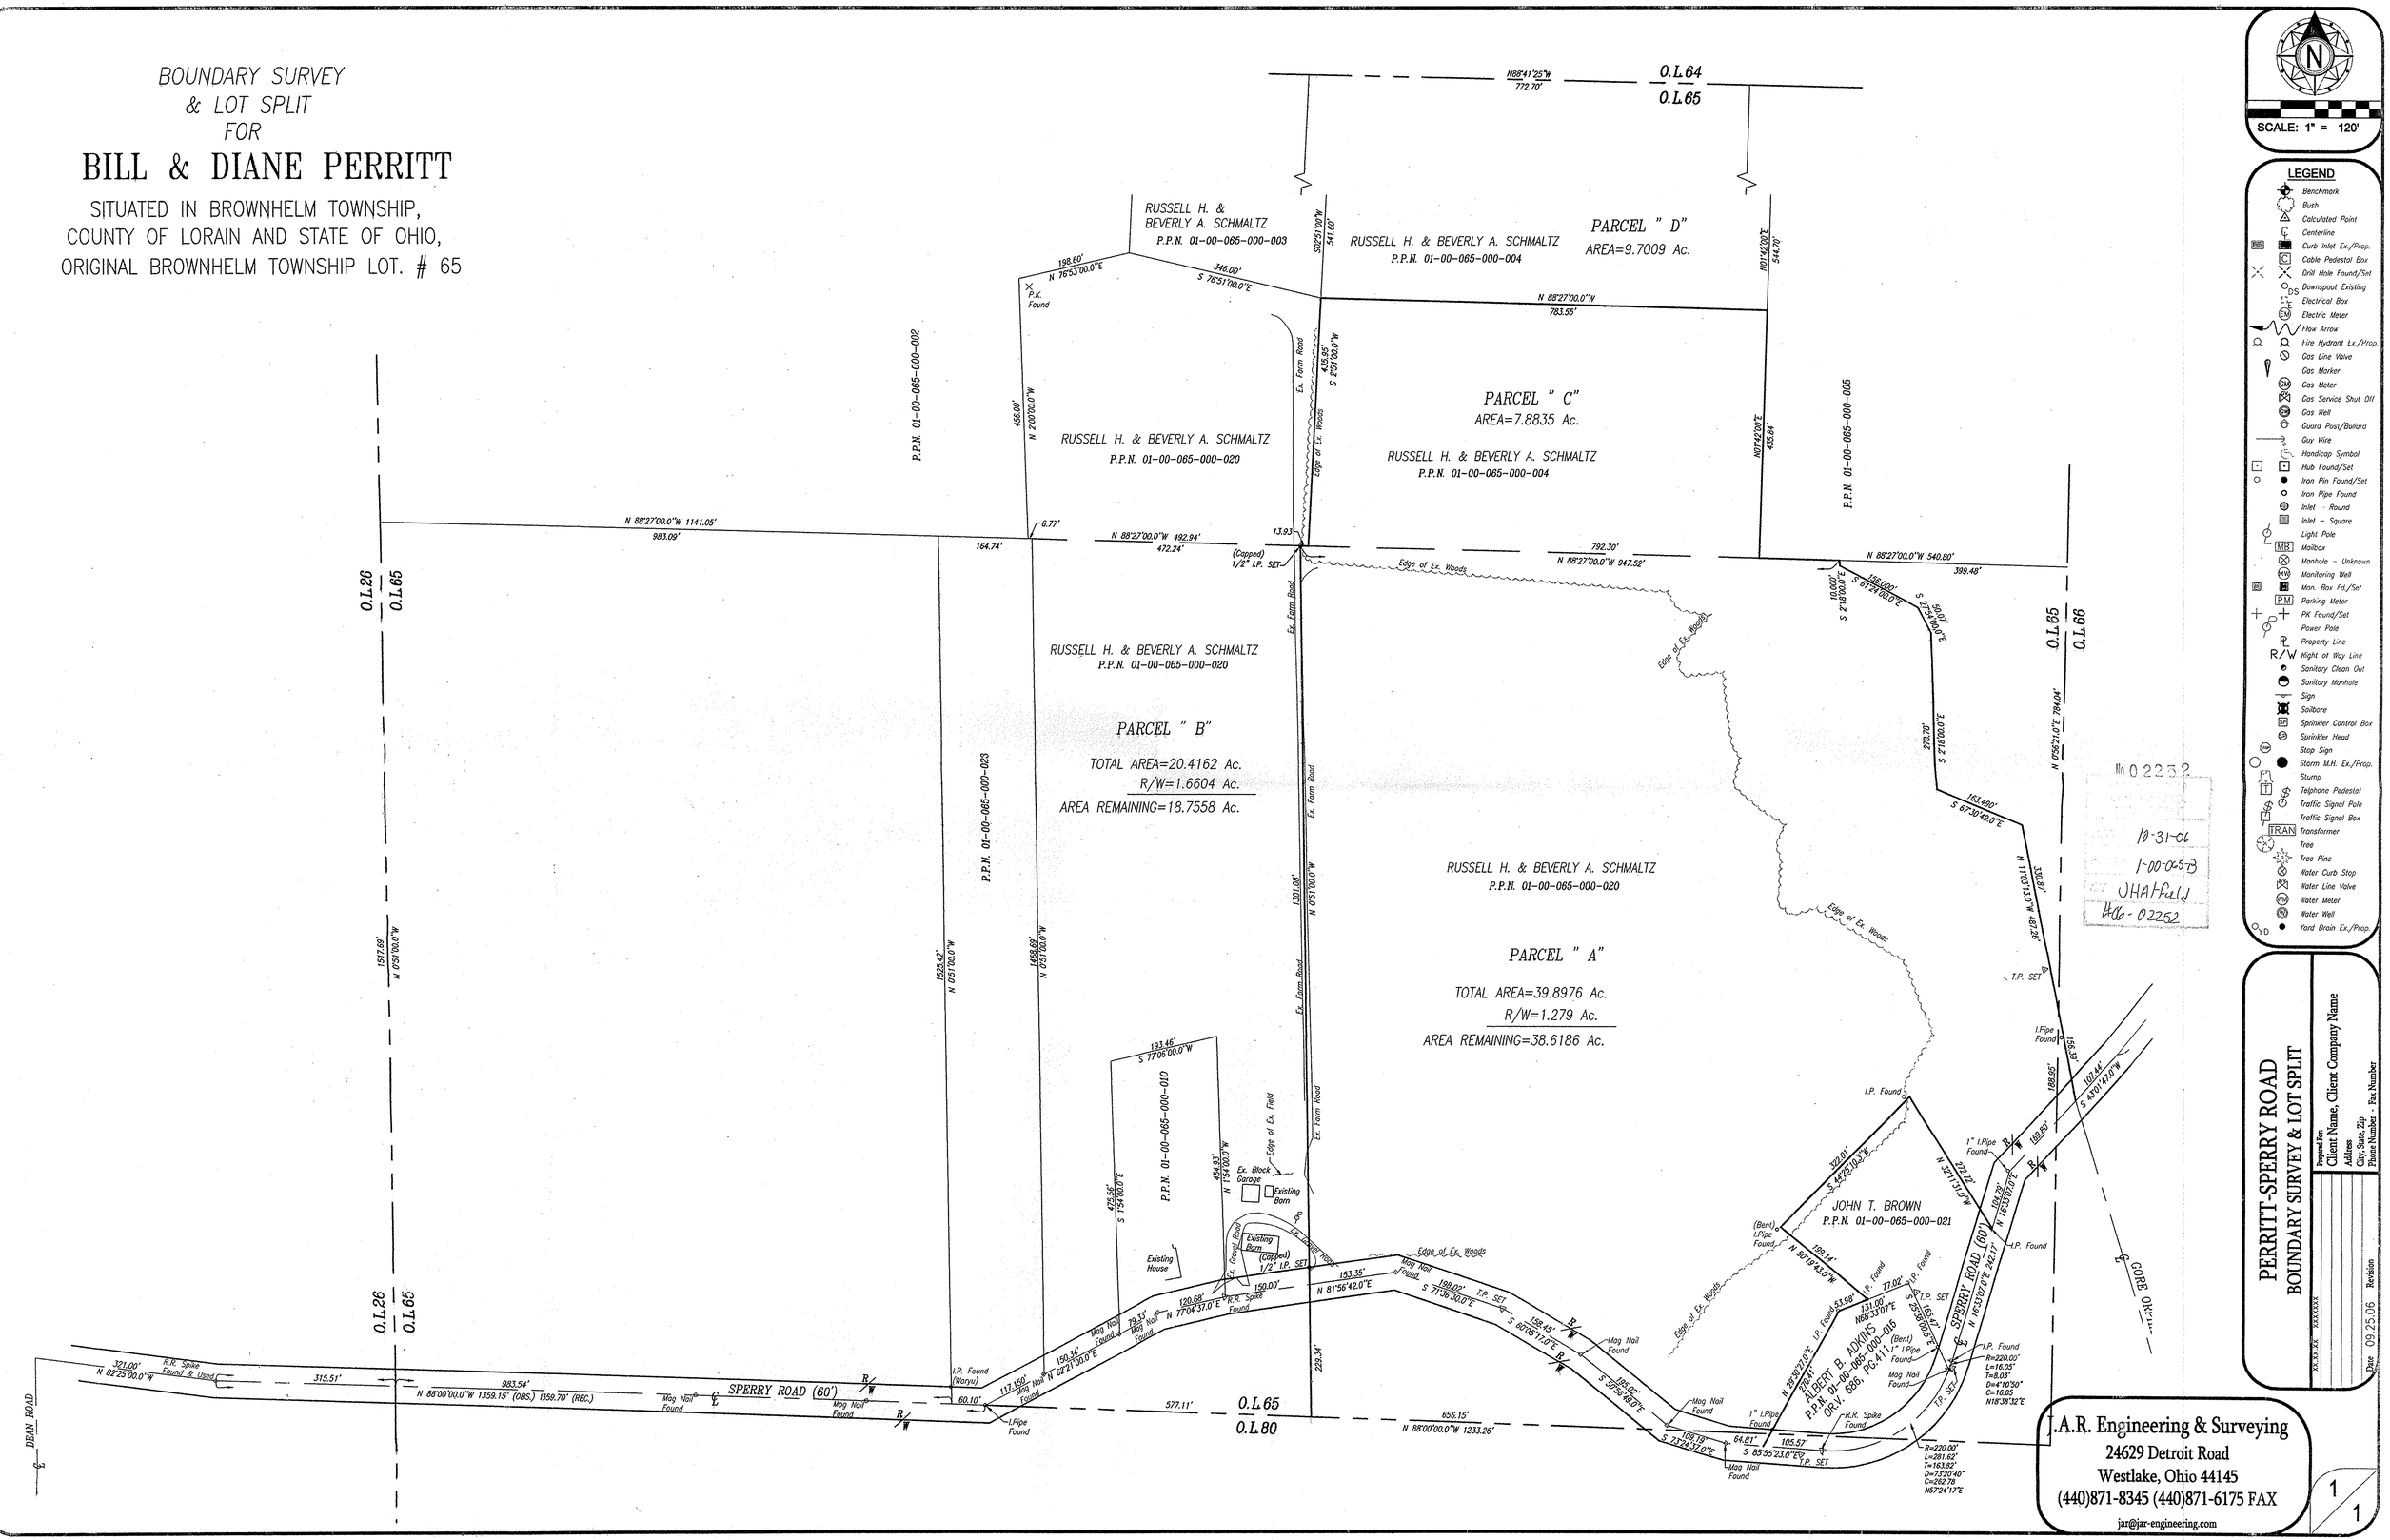
SITUATED IN BROWNHELM TOWNSHIP,
COUNTY OF LORAIN AND STATE OF OHIO,
ORIGINAL BROWNHELM TOWNSHIP LOT. # 65