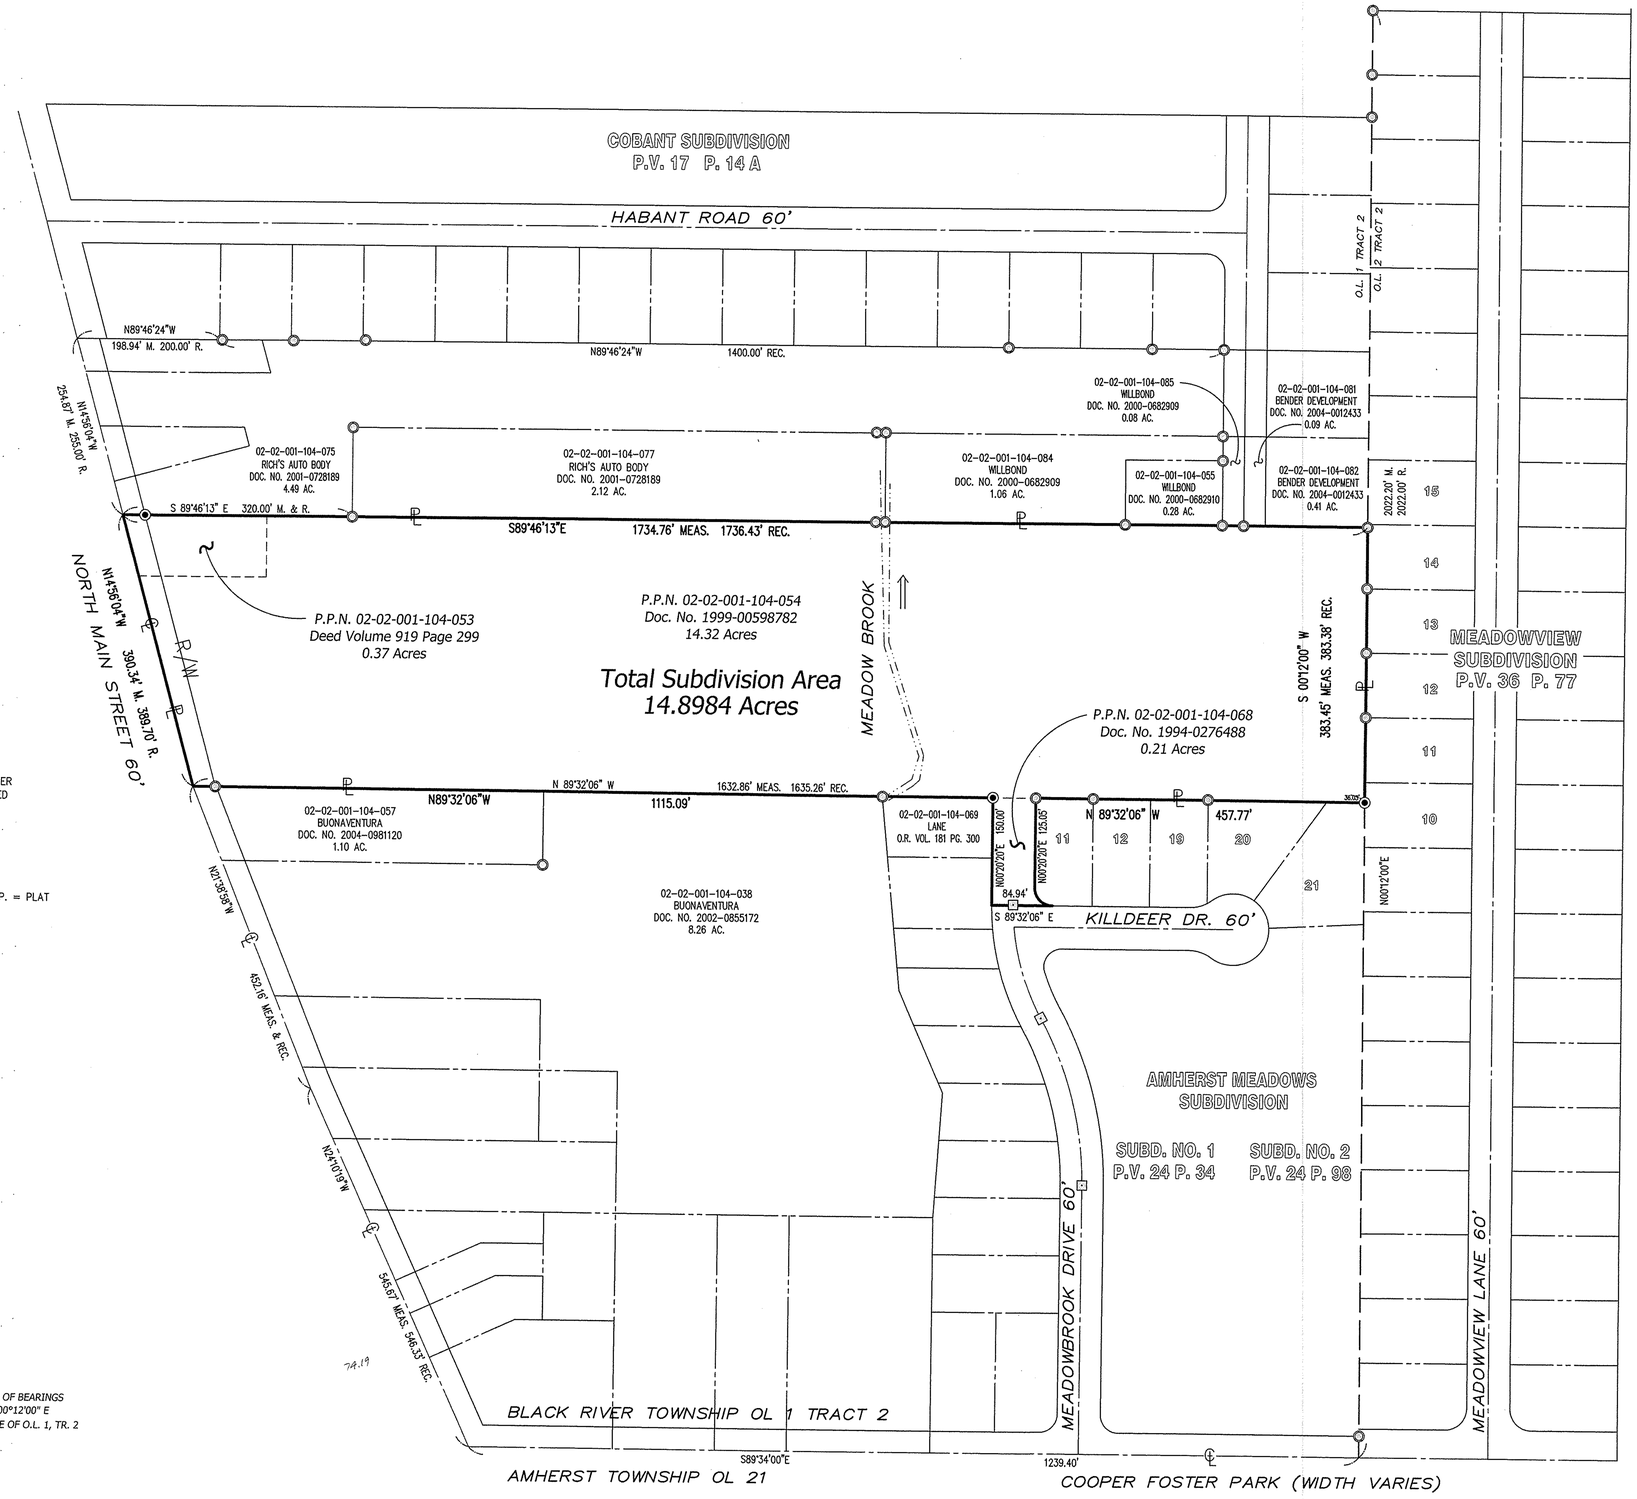

LEGEND OF SYMBOLS & LINETYPES

- PROPERTY LINE
- CENTERLINE
- RIGHT-OF-WAY LINE
- EASEMENT LINE
- SETBACK LINE
- FENCE
- IRON PIN FOUND
- IRON PIN SET 30" LONG, 5/8" REBAR WITH CAP STAMPED "HAYWOOD 8284"
- IRON PIN IN MONUMENT BOX
- PK NAIL
- PROPERTY CORNER NOT MONUMENTED

R., REC. = RECORD M., MEAS. = MEASURED P. = PLAT

TITLE SEARCH REFERENCE:

1.) PPN 02-02-001-104-053
PPN 02-02-001-104-054
COMMITMENT NO. NT1532
DATE 11/14/05

2.) PPN 02-02-001-104-068
COMMITMENT NO. NT1531
DATE 11/14/05

Boundary Survey

0 50 100 200 400
SCALE: 1 IN. = 100 FT.

BASIS OF BEARINGS
N 00°12'00" E
EAST LINE OF O.L. 1, TR. 2

COPY