MAP OF BOUNDARY SURVEY

PREPARED FOR

ROLLIN HOG AND GRAIN FARMS

SITUATED IN THE TOWNSHIP OF HUNTINGTON, COUNTY OF LORAIN, STATE OF OHIO AND BEING KNOWN AS PART OF ORIGINAL HUNTINGTON TOWNSHIP LOTS 20 AND 21 IN TRACT 5 AND BEING ALL OF THOSE LANDS DEEDED TO ROLLIN HOG AND GRAIN FARMS IN DEED INSTRUMENT #200000871375 OF LORAIN COUNTY DEED RECORDS

P.P.#21-05-021-000-004

SURVEYED ACREAGE TO CENTERLINE
91.0202 ACRES

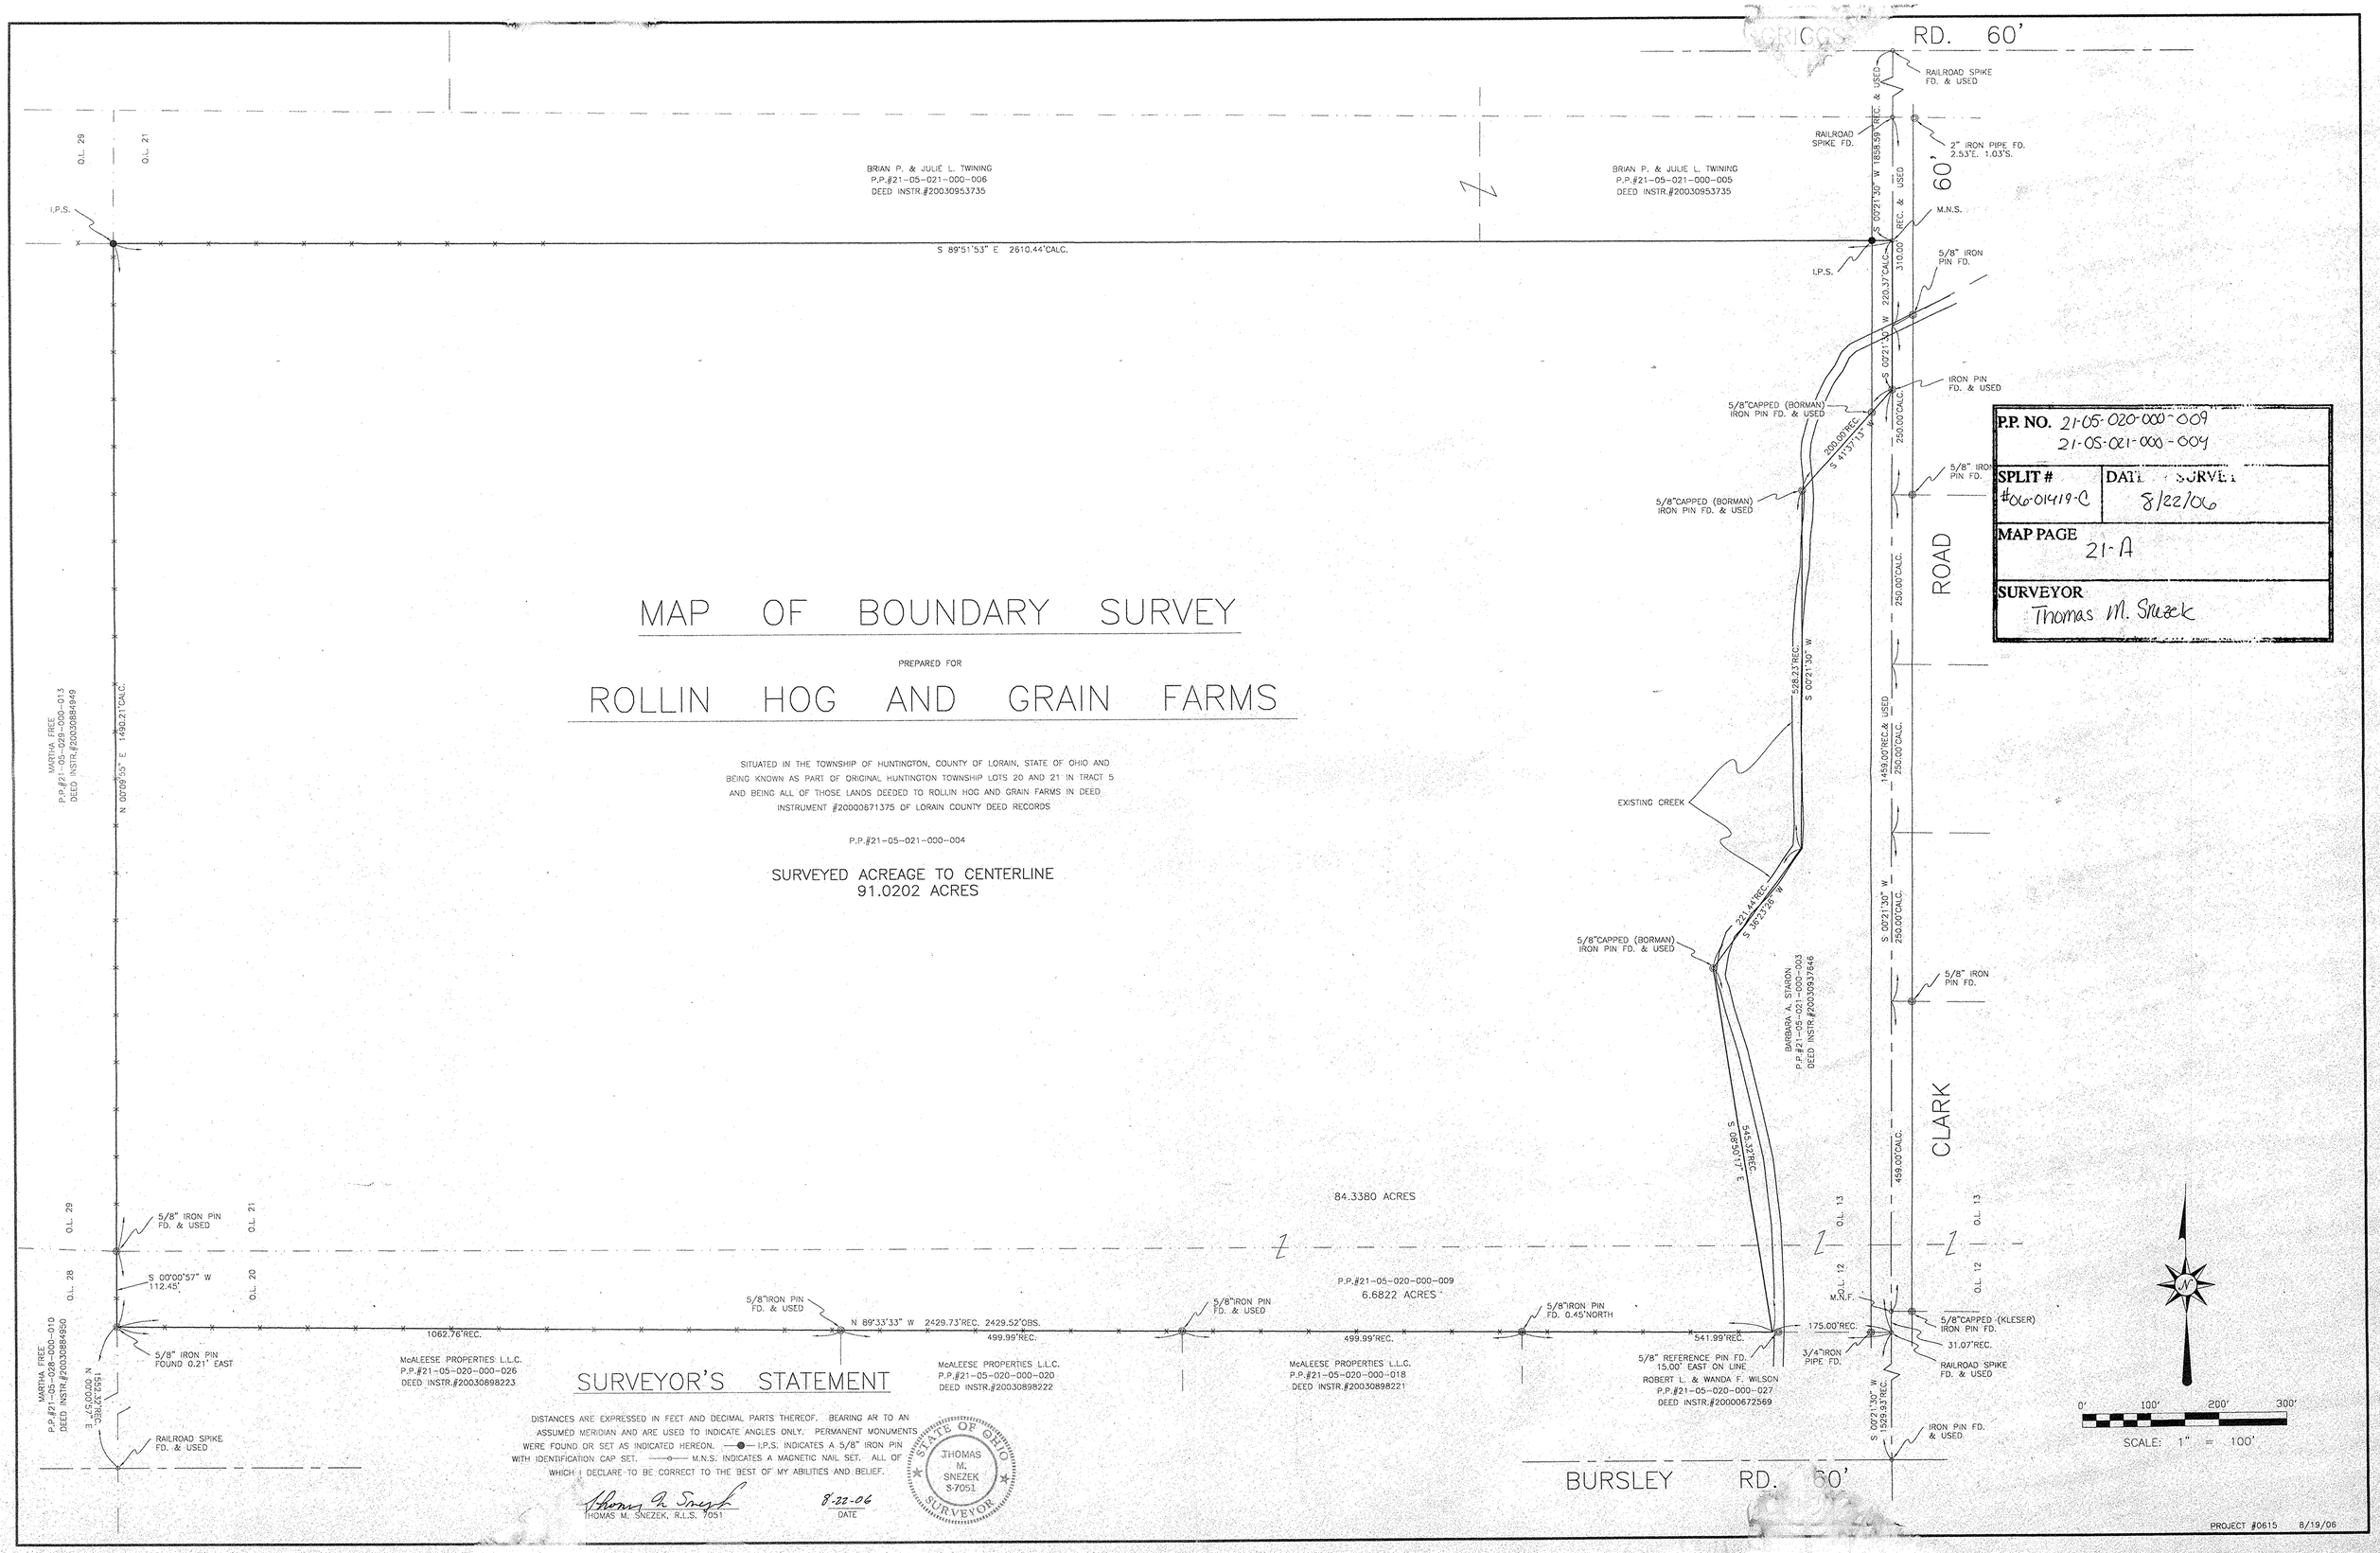

P.P. NO. 21-05-020-000-009 21-05-021-000-004	
SPLIT # #06-01419-C	DATE OF SURVEY 8/22/06
MAP PAGE 21-A	
SURVEYOR Thomas M. Snezek	

SURVEYOR'S STATEMENT

DISTANCES ARE EXPRESSED IN FEET AND DECIMAL PARTS THEREOF. BEARING AR TO AN ASSUMED MERIDIAN AND ARE USED TO INDICATE ANGLES ONLY. PERMANENT MONUMENTS WERE FOUND OR SET AS INDICATED HEREON. —●— I.P.S. INDICATES A 5/8" IRON PIN WITH IDENTIFICATION CAP SET. —o— M.N.S. INDICATES A MAGNETIC NAIL SET. ALL OF WHICH I DECLARE TO BE CORRECT TO THE BEST OF MY ABILITIES AND BELIEF.

Thomas M. Snezek
THOMAS M. SNEZEK, R.L.S. 7051

8-22-06
DATE

STATE OF OHIO
THOMAS M. SNEZEK
S-7051
SURVEYOR