P.P. NO.	08-00-092-104-018, 019 0800101000006, 007, 08-00-102-000-001 0800091000009
SPLIT #	22449 Dec 1997
MAP PAGE	8-C, 8-00-092-B
SURVEYOR	Phillip Rosebeck

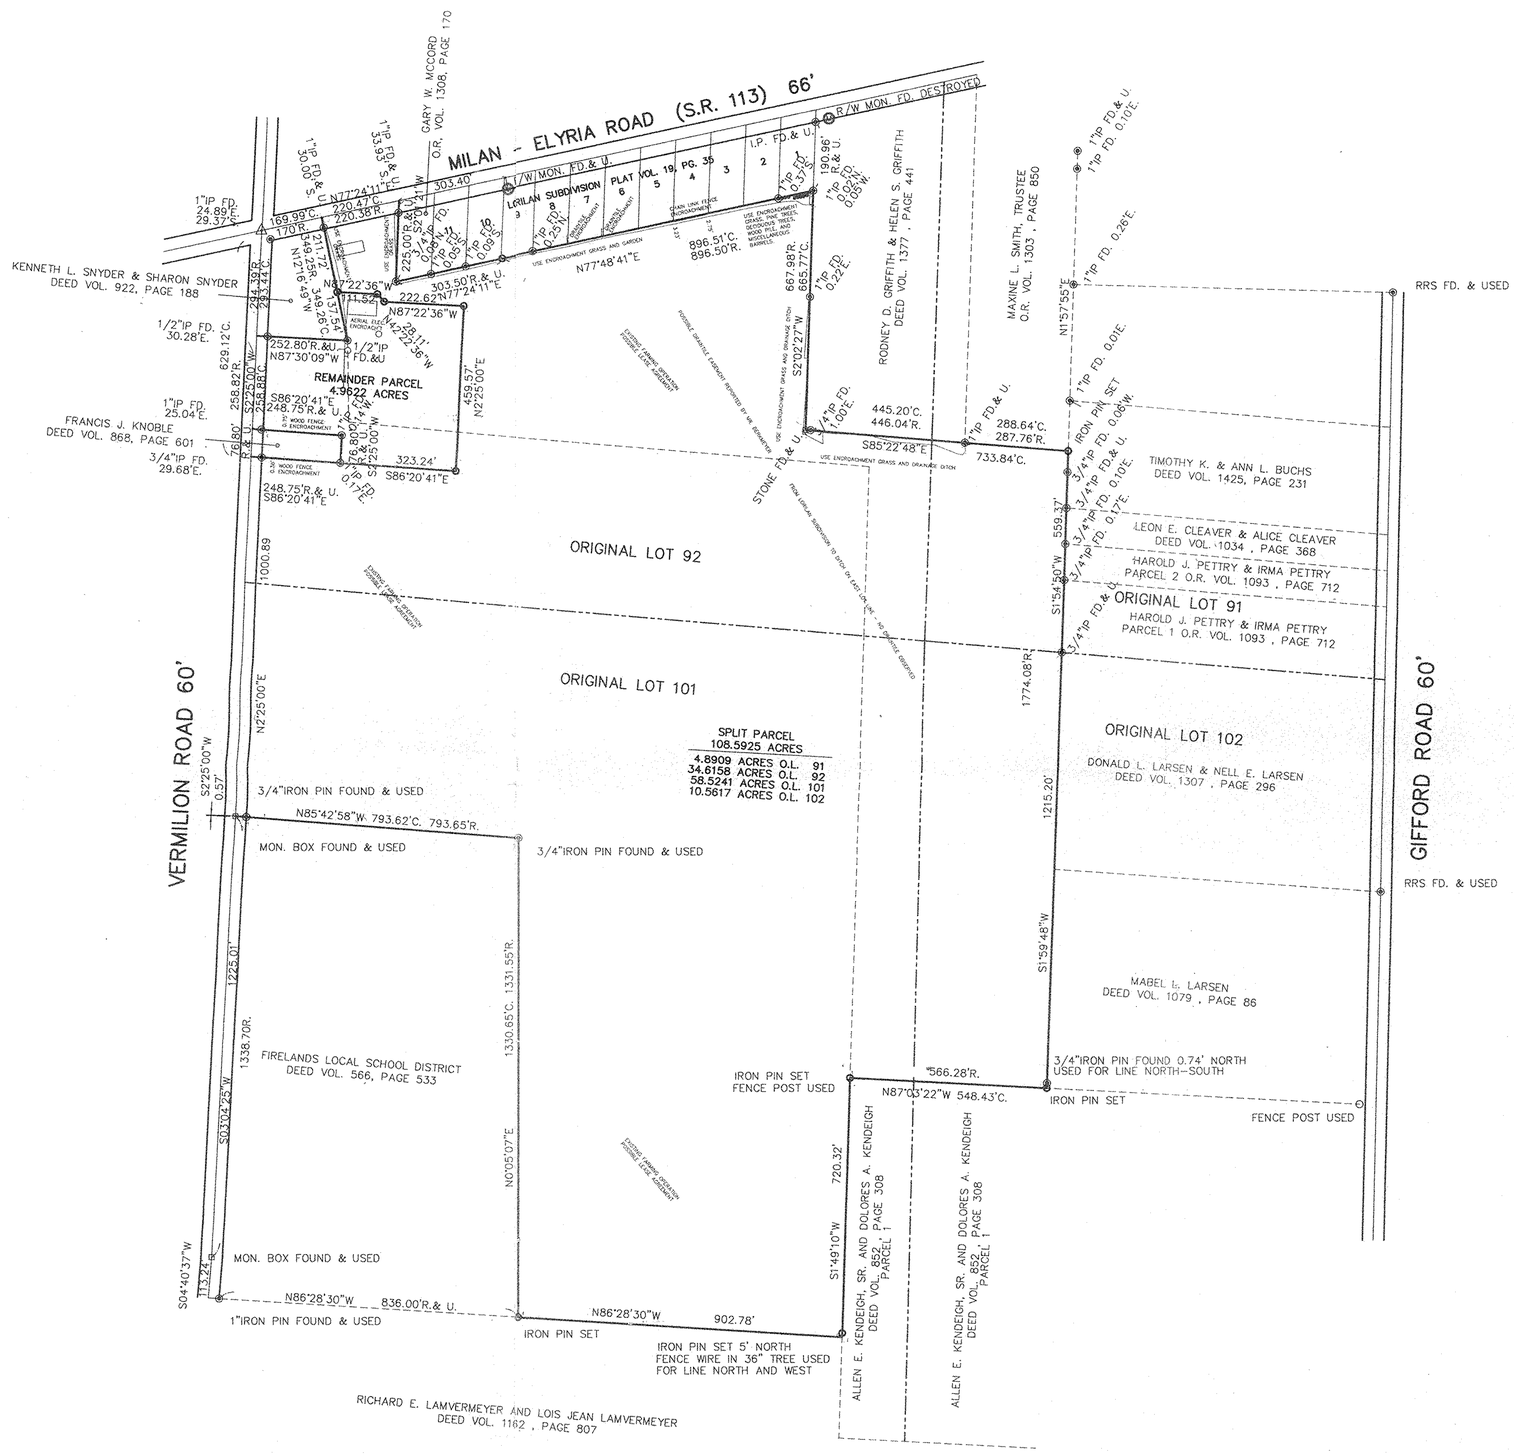

GRAPHIC SCALE

200 0 100 200 400 800

(IN FEET)
1 inch = 200 ft.

LEGEND

- MONUMENT BOX FOUND
- IRON PIN FOUND
- 5/8"REBAR & CAP SET
- PK NAIL FOUND
- R/W MONUMENT FOUND

#22449
APPROVED LORAIN CO. MAP DEPT
DATE 3/06/98
PAGE 8-C 8-00-092-B
BY K. Colbert

SURVEY MAP

FIRELANDS LOCAL SCHOOL DISTRICT

LANDS IN THE NAME OF BETTY BERKMEYER

PART OF ORIGINAL HENRIETTA TOWNSHIP
LOT NUMBERS 91, 92, 101, 102
LORAIN COUNTY, OHIO

SCALE: 1" = 200' DECEMBER 1997

STATE OF OHIO PHILLIP A. ROSEBECK No. 6696 REGISTERED SURVEYOR

P. A. ROSEBECK & ASSOCIATES
REGISTERED SURVEYOR
705 WILLOW CREEK DRIVE
AMHERST, OH 44001
PH: (216) 988-4657

08-00-092-104-003 + 004
08-00-091-000-009
101-000-006

EXHIBIT B