P.P. NO. (05-00-001000-073) (02-03007000-012)
05-00-001-000-080 02-03007000 014

SPLIT # 21451 | MAP OF SURVEY May 31, 1995

MAP PAGE S-A 05-00-001 A,B

SURVEYOR David Elwell

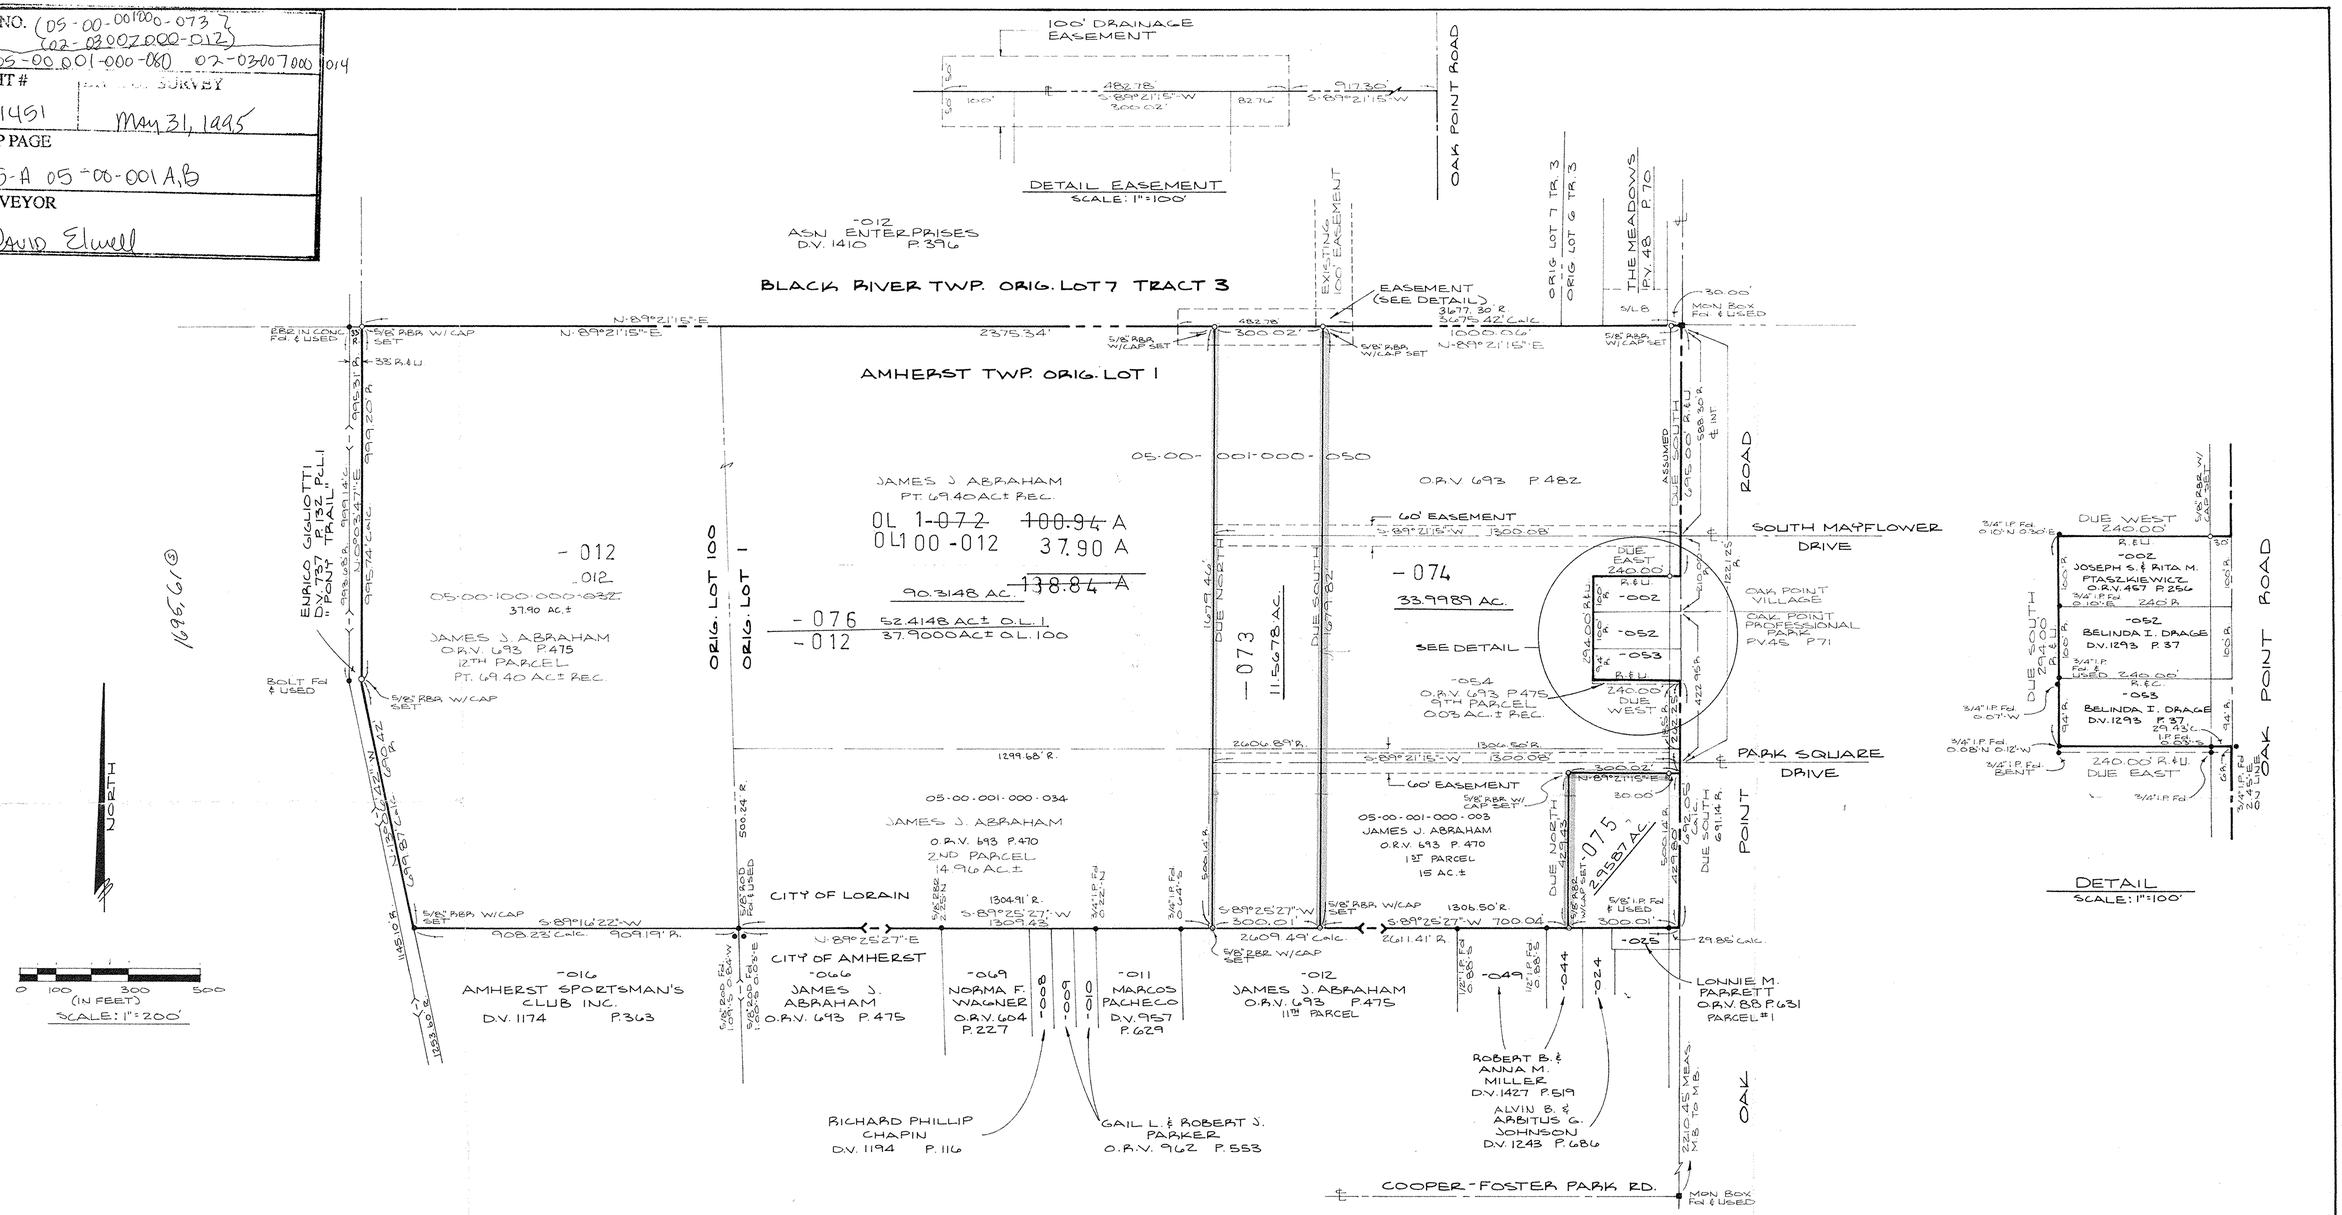

SURVEY MAP

PART OF ORIGINAL AMHERST TOWNSHIP

LOT NOS. 1 AND 100

CITY OF LORAIN COUNTY OF LORAIN

STATE OF OHIO

MAY 31, 1995

PREPARED BY:

KS ASSOCIATES INC.

ENGINEERS SURVEYORS

David L. Elwell

DAVID L. ELWELL

REG. SURVEYOR NO. 6333

STATE OF OHIO DAVID L. ELWELL 6333 REGISTERED SURVEYOR

APPROVED AS TO DESCRIPTION ONLY

Date 2/14/95

City of Lorain

Per

Engineering Dept.

APPROVED BY THE LORAIN CITY PLANNING COMMISSION NO PLAT REQUIRED

SECRETARY LORAIN CITY PLANNING COMMISSION

21451

APPROVED LORAIN CO. MAP DEPT

DATE 8-15-95

PAGE 5-A 5-00-001 A,B

BY CAROLYN FRANCIS

#21451

95-148