REFERENCE DOCUMENTS

1 HURON COUNTY ROAD RECORDS FEB. 14, 1820 – KOLBE ROAD
2 CENTERLINE SURVEY LOR-254-0.00-B PLAT VOL.24, P.2
3 R.O.W. PLANS LOR-254-0.00-B, SHEETS 1, 292-295, 302-325
4 WASHINGTON PARK SUB NO 1 PLAT VOLUME 20, PAGE 8
5 WASHINGTON PARK SUB NO 4 PLAT VOLUME 23, PAGE 90
6 JEFFERSON PARK SUBDIVISION PLAT VOLUME 35, PAGE 21
7 DEED VOLUME 1121, PAGE 590
8 DEED VOLUME 122, PAGE 367, 369
9 O.R.V.636, PAGE 95
10 O.R.V.1216, PAGE 633
11 O.R.V.1103, PAGE 608
12 DOC. NO. 19980550570
13 DOC. NO. 19980565586
14 O.R.V.207, PAGE 8
15 DOC. NO. 19970500366
16 DOC. NO. 20040029877
17 DOC. NO. 20050104164
18 DOC. NO. 20010729357
19 O.R.V. 1282, PAGE 526, 528
20 DEED VOLUME 900, PAGE 268, 270
21 DEED VOLUME 892, PAGE 392
22 DEED VOLUME 891, PAGE 132
23 DEED VOLUME 891, PAGE 459
24 DEED VOLUME 890, PAGE 355
25 DEED VOLUME 369, PAGE 15

P.P. NO. 05-00-022-102-018
05-00-022-102-003
SPLIT # 07-02320
Dec 2006
MAP PAGE 05-00-022-A
SURVEYOR Phil Rosebeck (Rosebeck + Assoc)

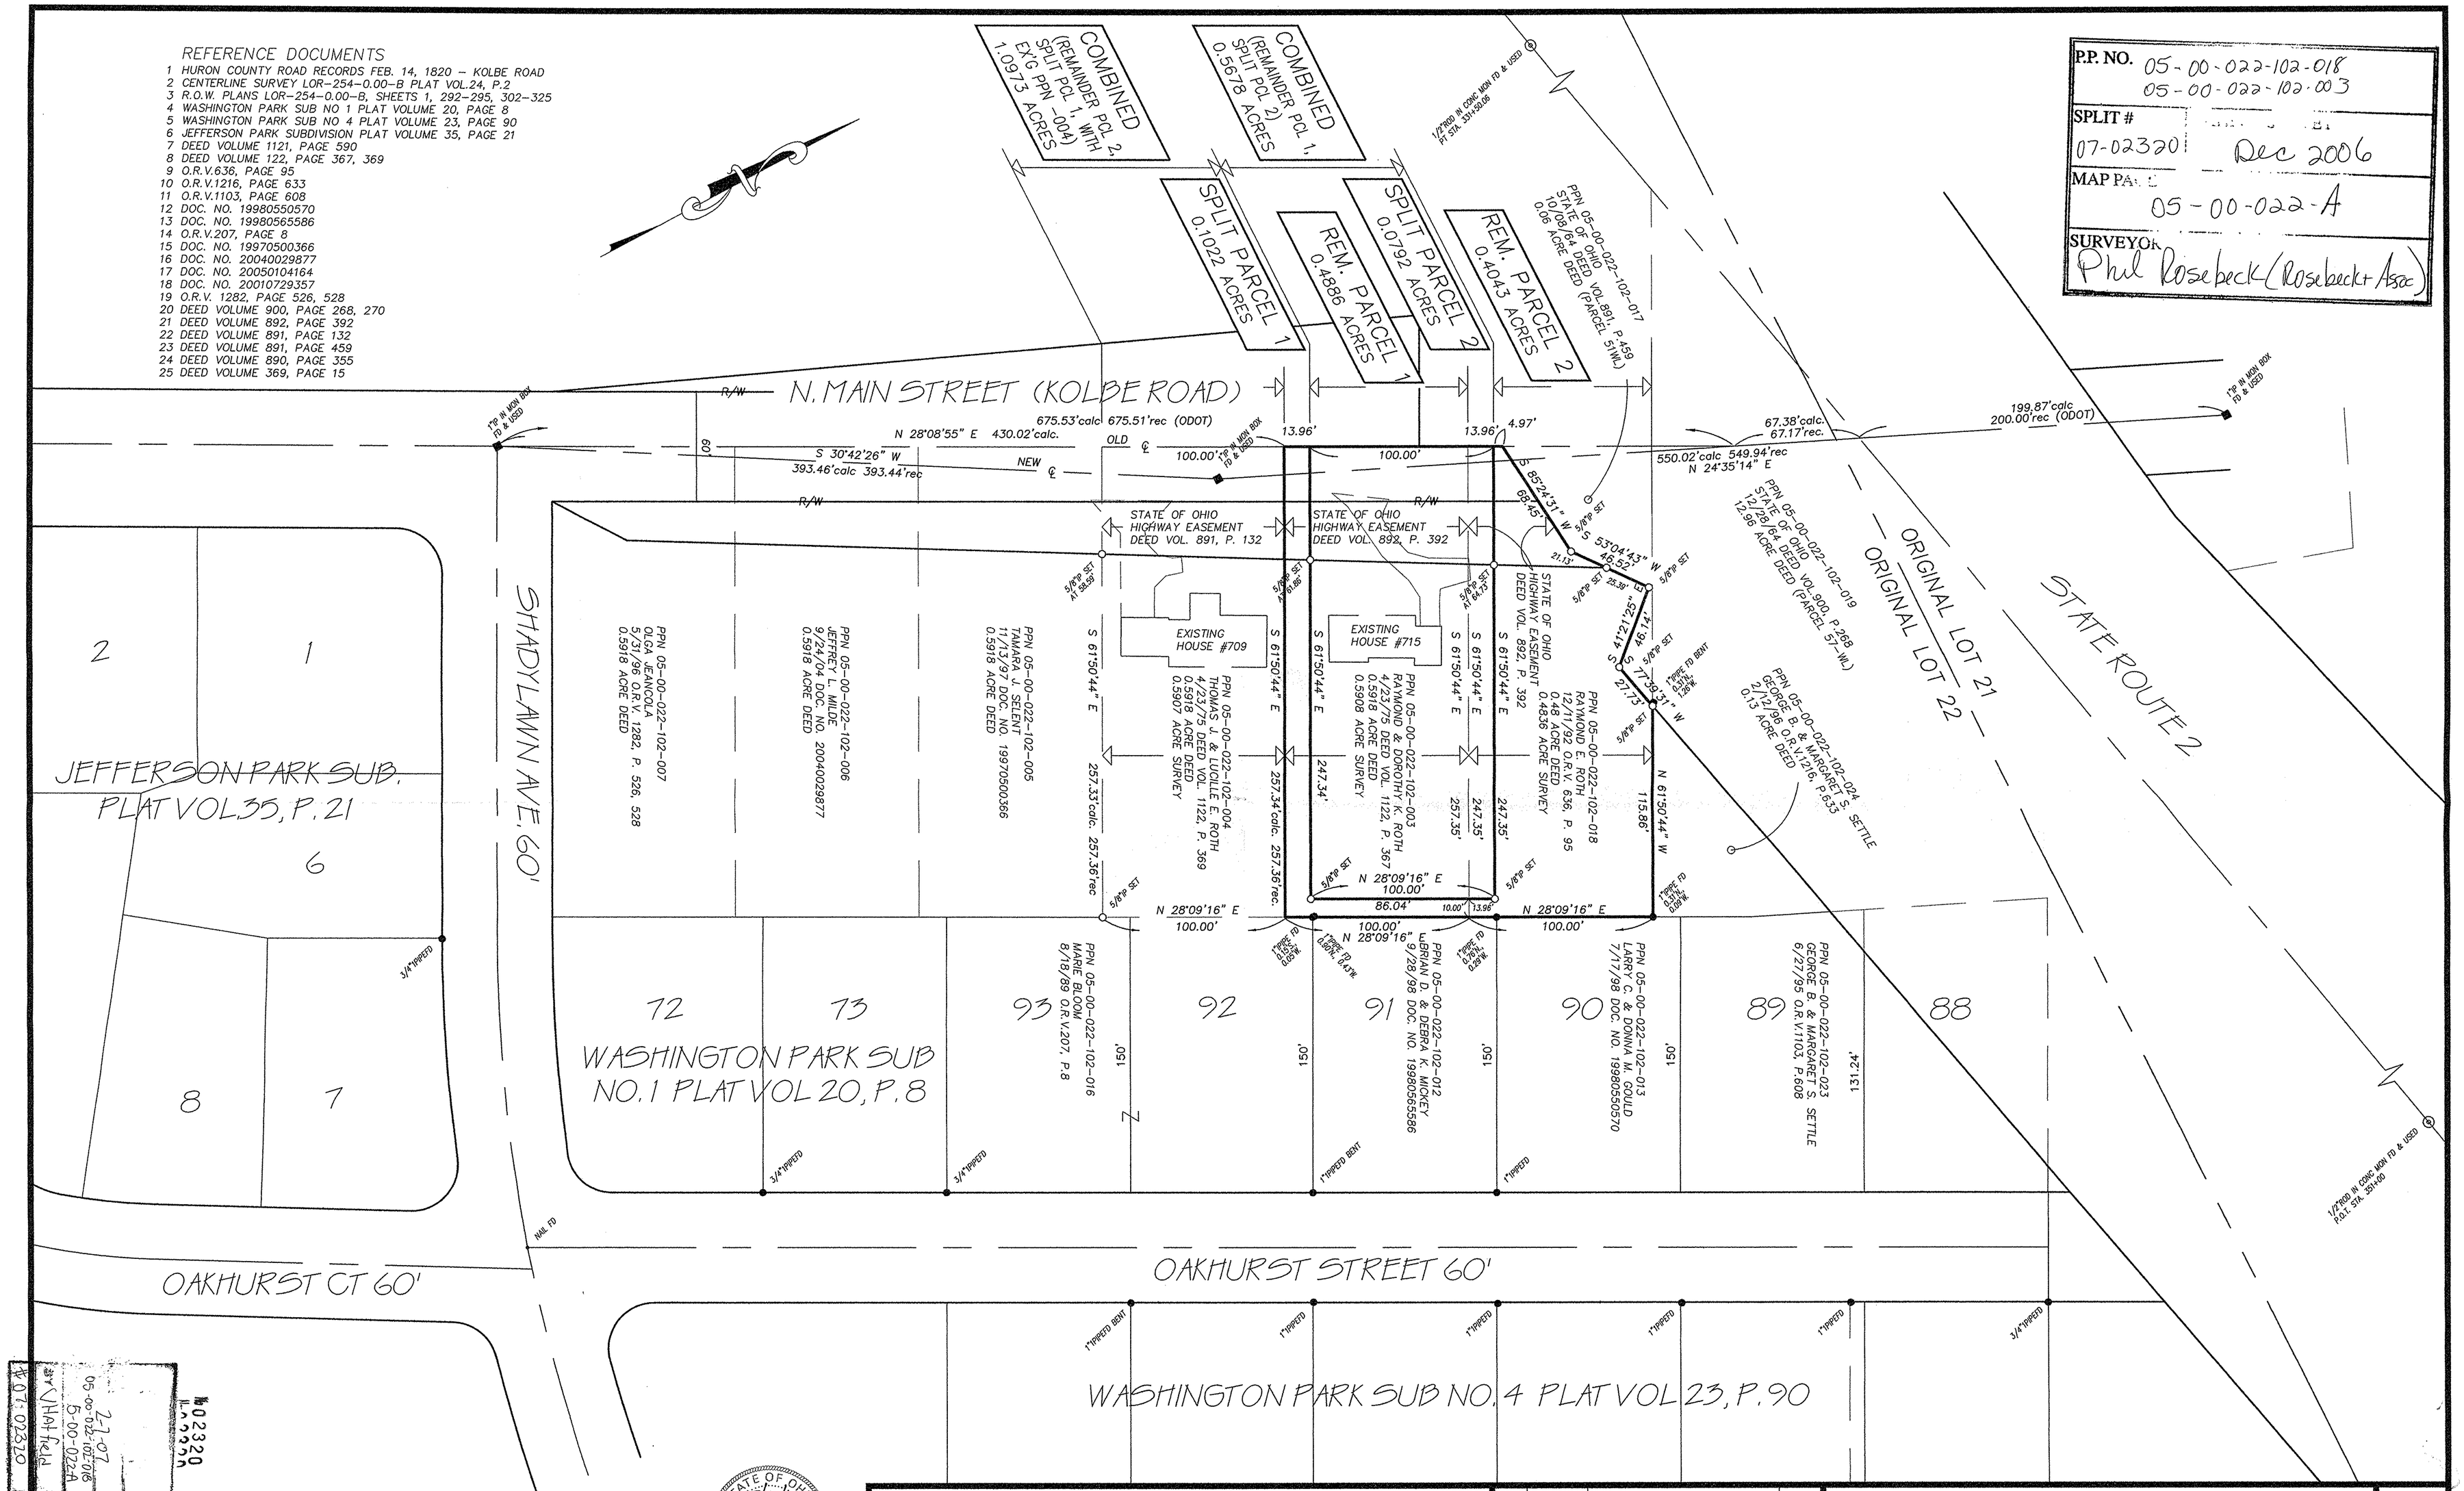

02320
05-00-022-102-018
05-00-022-A
2-7-07
BY JMH field
07-02320

GRAPHIC SCALE
0' 40' 80' 120'
SCALE: 1" = 40'

PHIL A. ROSEBECK, REGISTERED SURVEYOR NO. 6696

STATE OF OHIO PHILIP A. ROSEBECK No. 6696 REGISTERED SURVEYOR

SURVEY OF PARCEL SPLIT
RAYMOND E. & DOROTHY K. ROTH
PART OF ORIGINAL AMHERST TOWNSHIP LOT 22,
CITY OF AMHERST, LORAIN COUNTY, STATE OF OHIO
DECEMBER 15, 2006

NO.	DATE	DESCRIPTION	BY
0	12/15/06	ORIGINAL ISSUE	PAR

P.A. ROSEBECK & ASSOCIATES
REGISTERED SURVEYOR
705 WILLOW CREEK DRIVE, AMHERST, OHIO 44001
PHONE: (440) 988-4657

SHEET 1 OF 1