P.P. NO. (14-00-141-000-03)	
14-00-141-000-021,018	
SPLIT # 07-02310	DATE OF SURVLY 11-22-2006
MAP PAGE 14-H	
SURVEYOR Thomas Snezek	

MAP OF SURVEY, LOT SPLIT & ASSEMBLY

PREPARED FOR

JAMES I. SMITH

№ 02310 APPROVED LORAIN CO. MAP DEPT. DATE 1-16-07 P.P. 00-141-000-013 PAGE 14-H BY [illegible] #07-02310

SITUATED IN THE TOWNSHIP OF PITTSFIELD, COUNTY OF LORAIN, STATE OF OHIO AND BEING KNOWN AS PART OF ORIGINAL PITTSFIELD TOWNSHIP LOT 141 AND ALSO BEING KNOWN AS PART OF THOSE LANDS DEEDED TO JAMES I. SMITH IN DEED INSTRUMENT #20010789365 AND OF THOSE LANDS DEEDED TO BRIAN L. AND JENNIFER L. COCHRAN IN DEED INSTRUMENT #20060151522 OF LORAIN COUNTY DEED RECORDS.

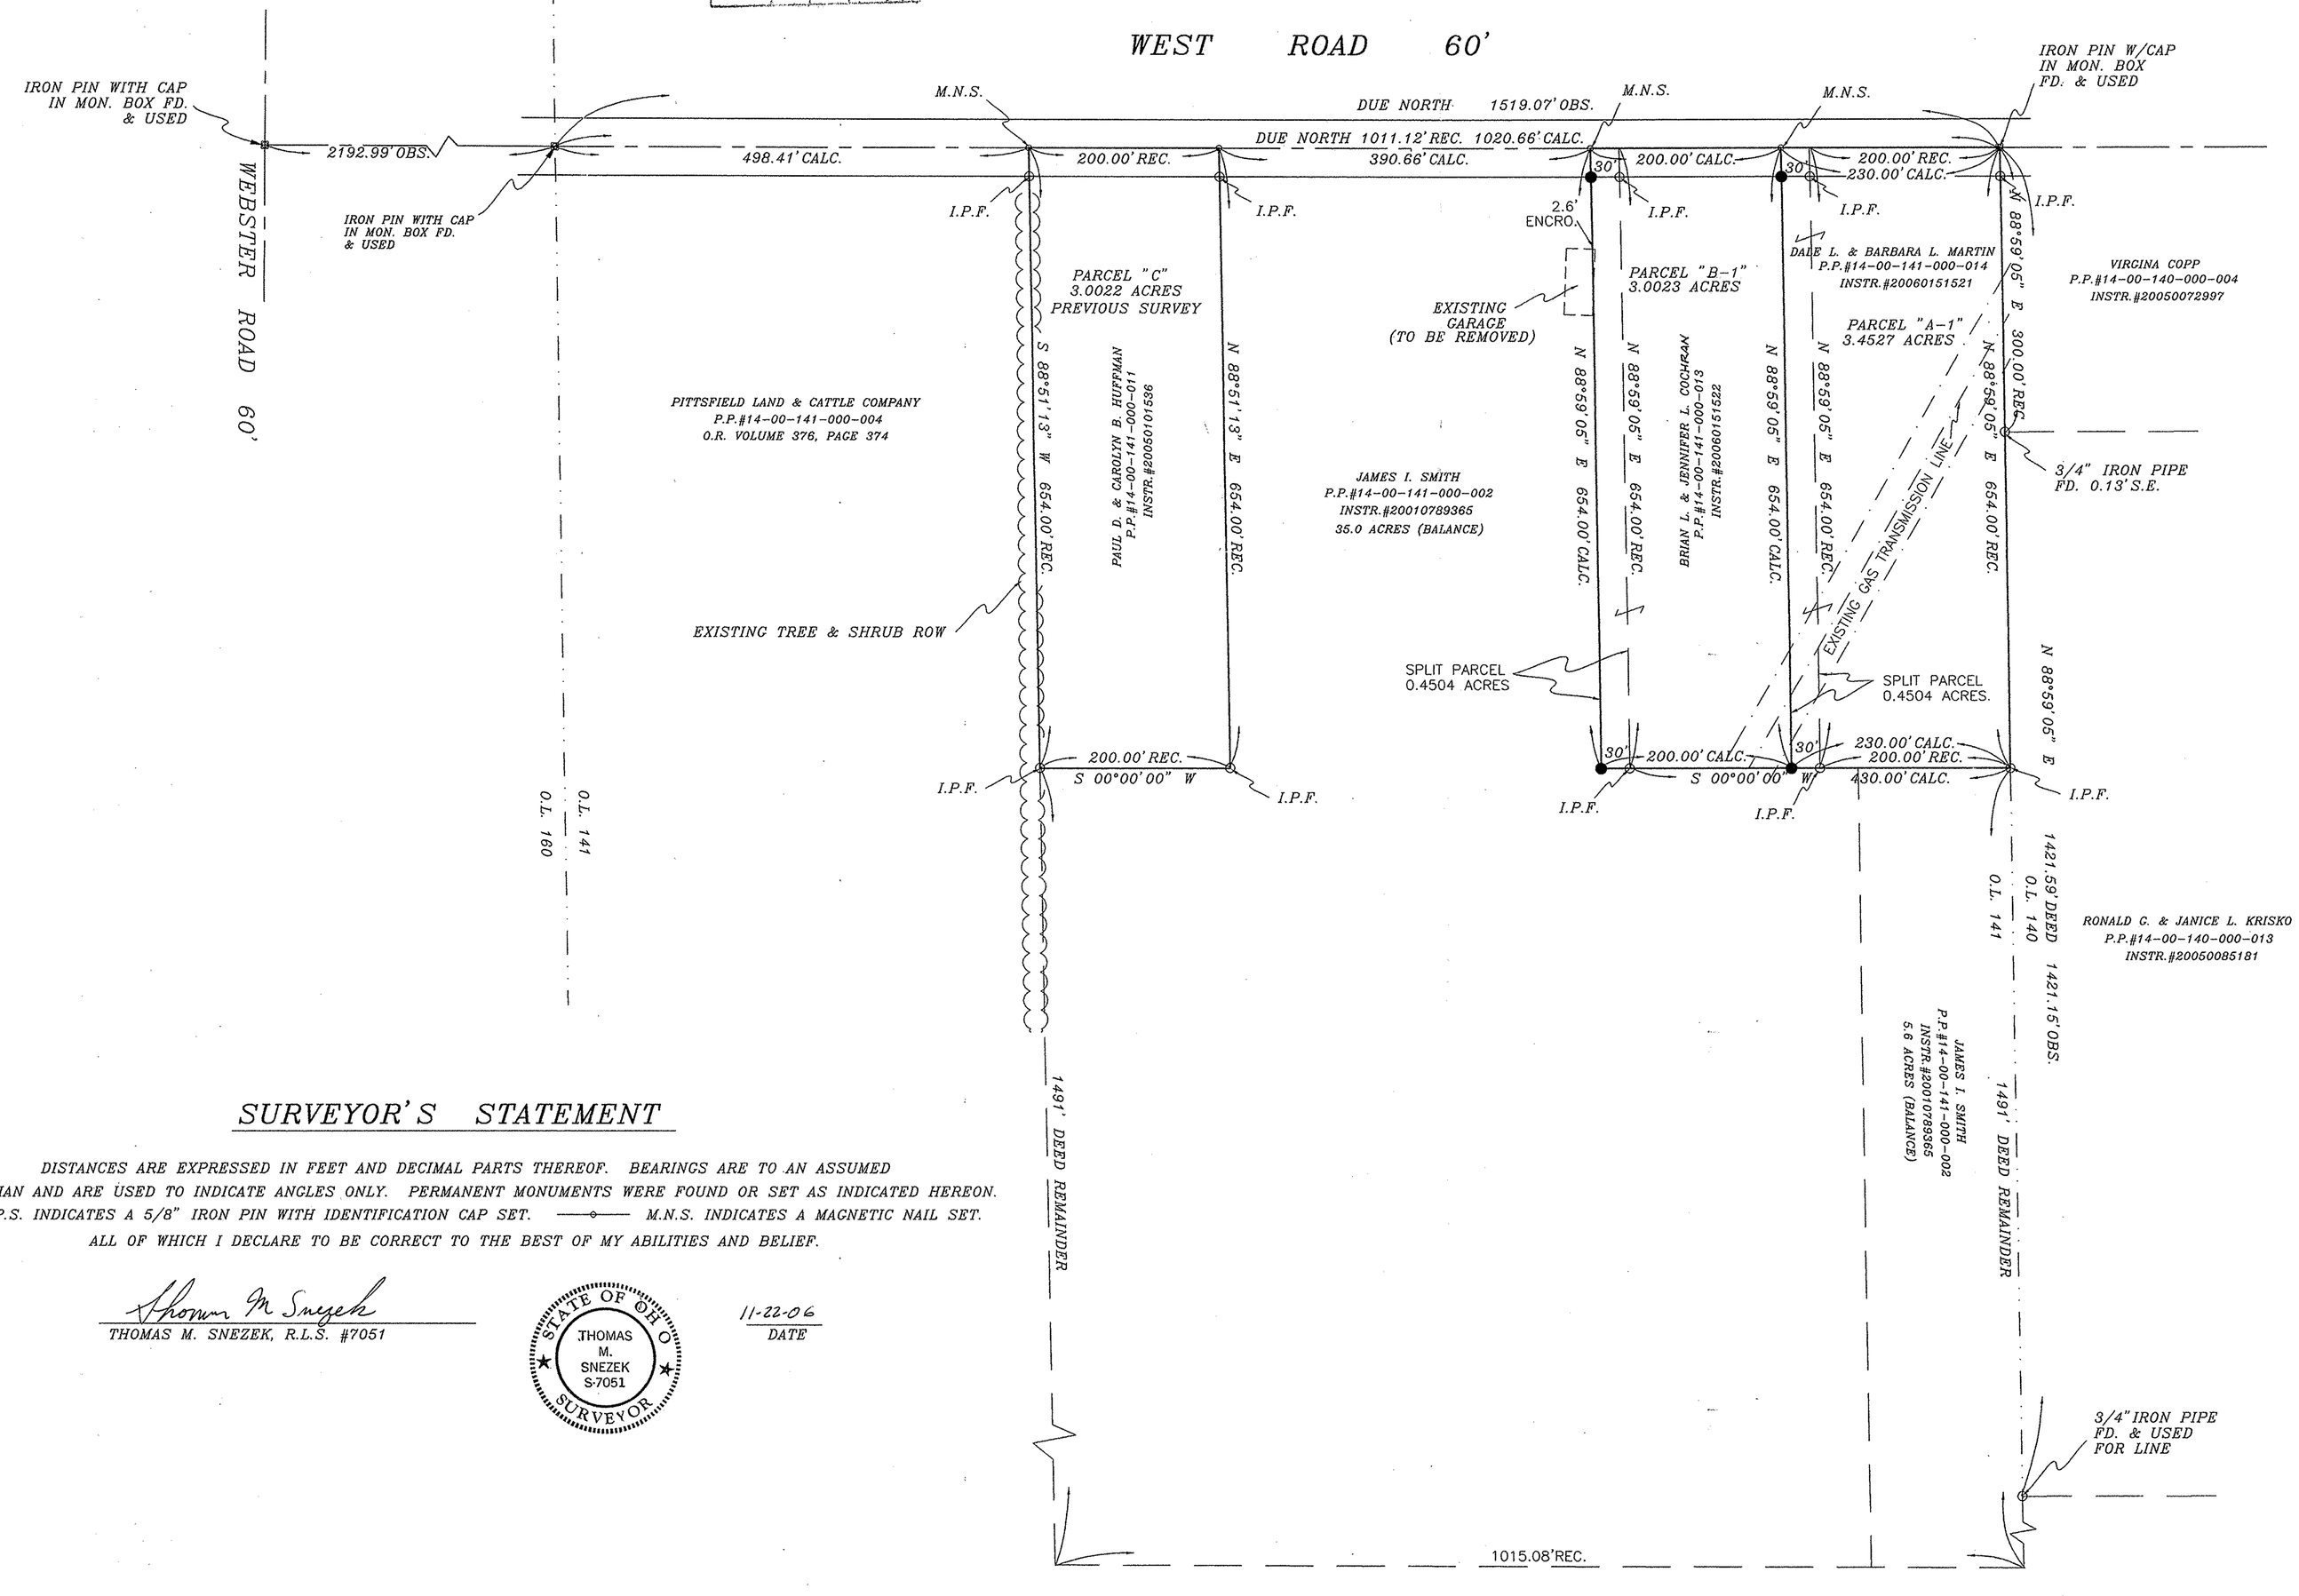

SCALE: 1" = 100'

SURVEYOR'S STATEMENT

DISTANCES ARE EXPRESSED IN FEET AND DECIMAL PARTS THEREOF. BEARINGS ARE TO AN ASSUMED MERIDIAN AND ARE USED TO INDICATE ANGLES ONLY. PERMANENT MONUMENTS WERE FOUND OR SET AS INDICATED HEREON.

—●— I.P.S. INDICATES A 5/8" IRON PIN WITH IDENTIFICATION CAP SET. —○— M.N.S. INDICATES A MAGNETIC NAIL SET.

ALL OF WHICH I DECLARE TO BE CORRECT TO THE BEST OF MY ABILITIES AND BELIEF.

Thomas M. Snezek
THOMAS M. SNEZEK, R.L.S. #7051

STATE OF OHIO THOMAS M. SNEZEK S-7051 SURVEYOR

11-22-06
DATE

PROJECT #0625 11/20/06