DESC.	MARK	DELTA	RADIUS	LENGTH	TANGENT	CHORD	CHORD BEARING
CL	A	45°11'23"	100.00'	78.87'	41.62'	76.84'	N61°25'20"W
CL	B	38°22'18"	330.00'	221.00'	114.83'	216.90'	S58°00'47"E

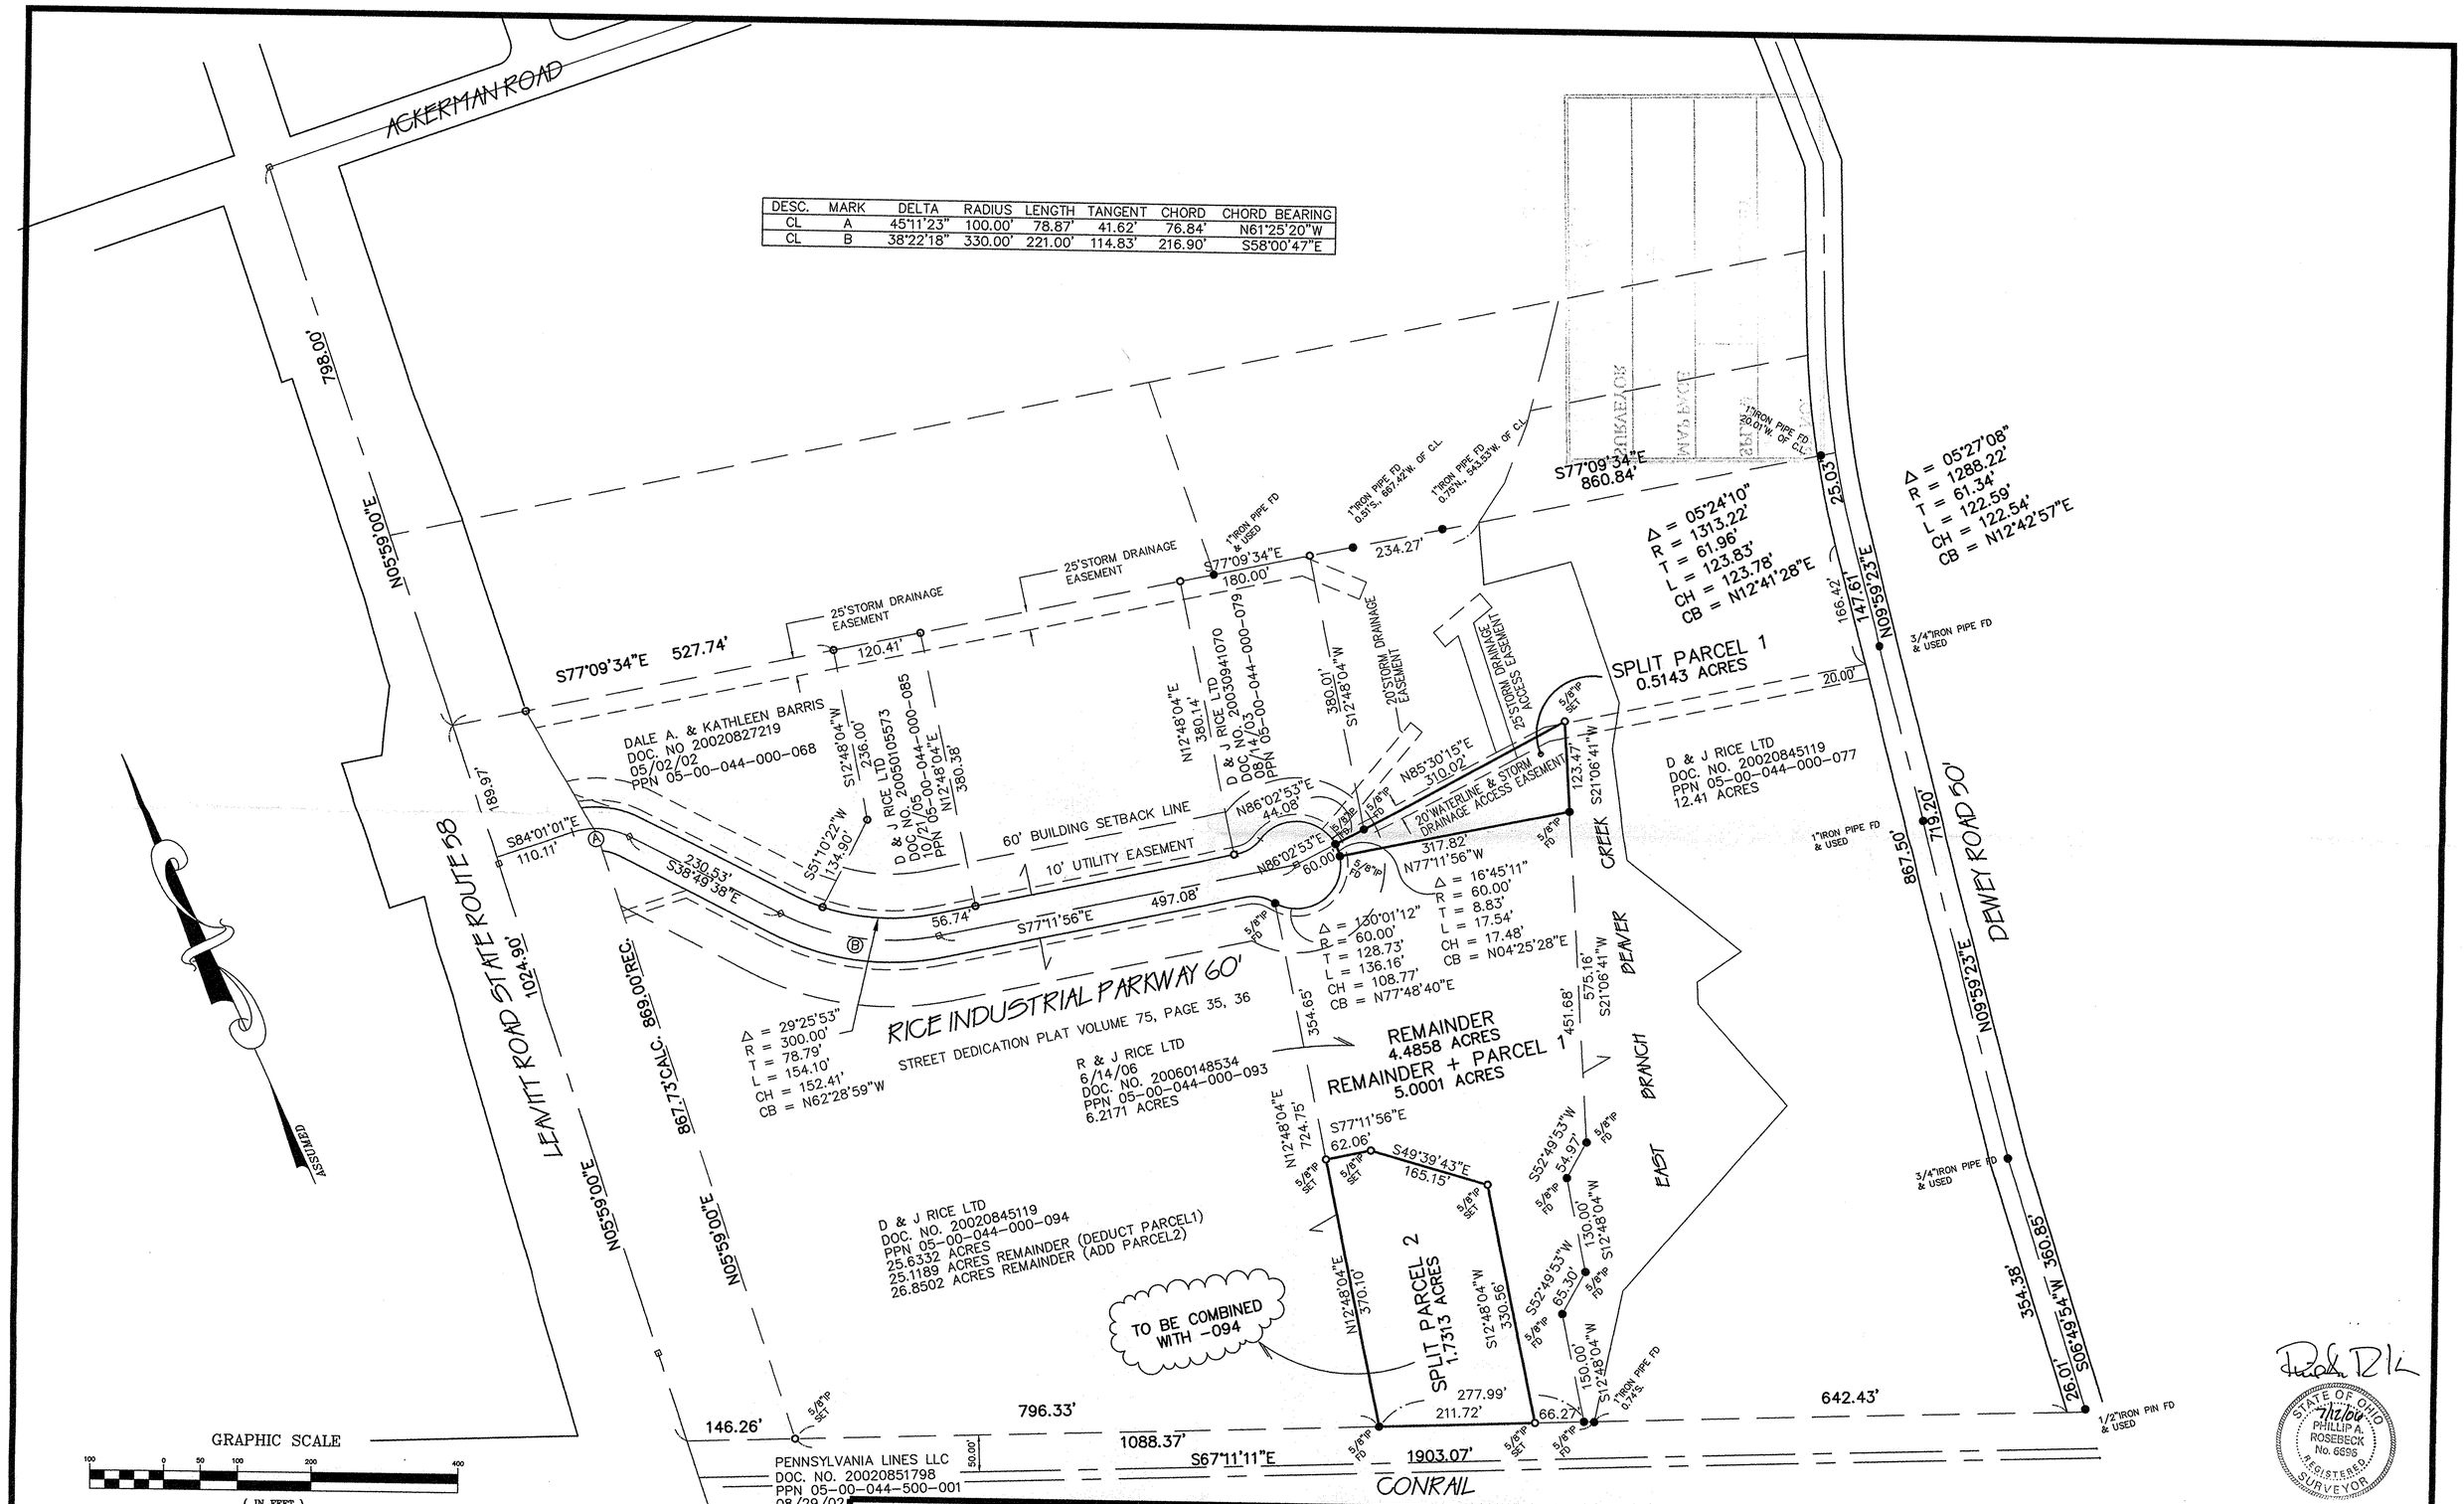

SURVEY MAP

D & J RICE LTD.

PART OF ORIGINAL AMHERST TOWNSHIP LOT NUMBER 44,
CITY OF AMHERST, COUNTY OF LORAIN, STATE OF OHIO
JULY 10, 2006

NO.	DATE	REVISION	BY
	07/12/06	OWNERSHIP OF -093	PAR
	07/10/06	ORIGINAL ISSUE	PAR

P. A. ROSEBECK & ASSOCIATES
REGISTERED SURVEYOR
705 WILLOW CREEK DRIVE, AMHERST, OHIO 44001
PHONE: (440) 988-4657

STATE OF OHIO
7/12/06
PHILLIP A. ROSEBECK
No. 6696
REGISTERED SURVEYOR