PARCEL MAP OF PART OF
ORIGINAL SHEFFIELD TOWNSHIP LOTS 112 & 113

TOWNSHIP OF SHEFFIELD — COUNTY OF LORAIN

STATE OF OHIO

SCALE: 1" = 50' — AUGUST 28, 1979

REV. NOV. 29, 1979 - 30' ESMT.

PREPARED BY

KLEINOEDER - SCHMIDT & ASSOCIATES

CONSULTING ENGINEERS & SURVEYORS

THIS MAP PREPARED FROM THE FOLLOWING:

1.) LORAIN COUNTY TAX MAPS: CURRENT & PREVIOUS.
2.) DEED DESCRIPTIONS.
3.) SURVEY BY KLEINOEDER-SCHMIDT & ASSOC. OF FRANK NICHOLS PARCELS & 2 AC. PARCEL NORTHERLY THEREOF DATED 10-6-77 AND 12-01-78 RESPECTIVELY.
4.) MAP OF CAREK FLORIST INC. PROPERTY PREPARED BY RAY E. HOLLIS REG. ENG. & SURV. DATED JULY 1962.
5.) SURVEY MAP BY RAY E. HOLLIS OF FRANK NICHOLS PARCELS DATED 4-29-68.
6.) RIGHT-OF-WAY MAPS OF THE ELYRIA WATER WORKS (UNDATED).

TAX MAP ACREAGE TOTAL: 1979 -

-025	2.85 A.
-002	11.48 A.
-058	1.46 A.
-060	0.30 A.
-061	0.36 A.
	16.45 A. REC.

PCL. SURVEYED 2.2015 A.
CALC. REMAINDER 12.6710 A.
14.8725 A. CALC.

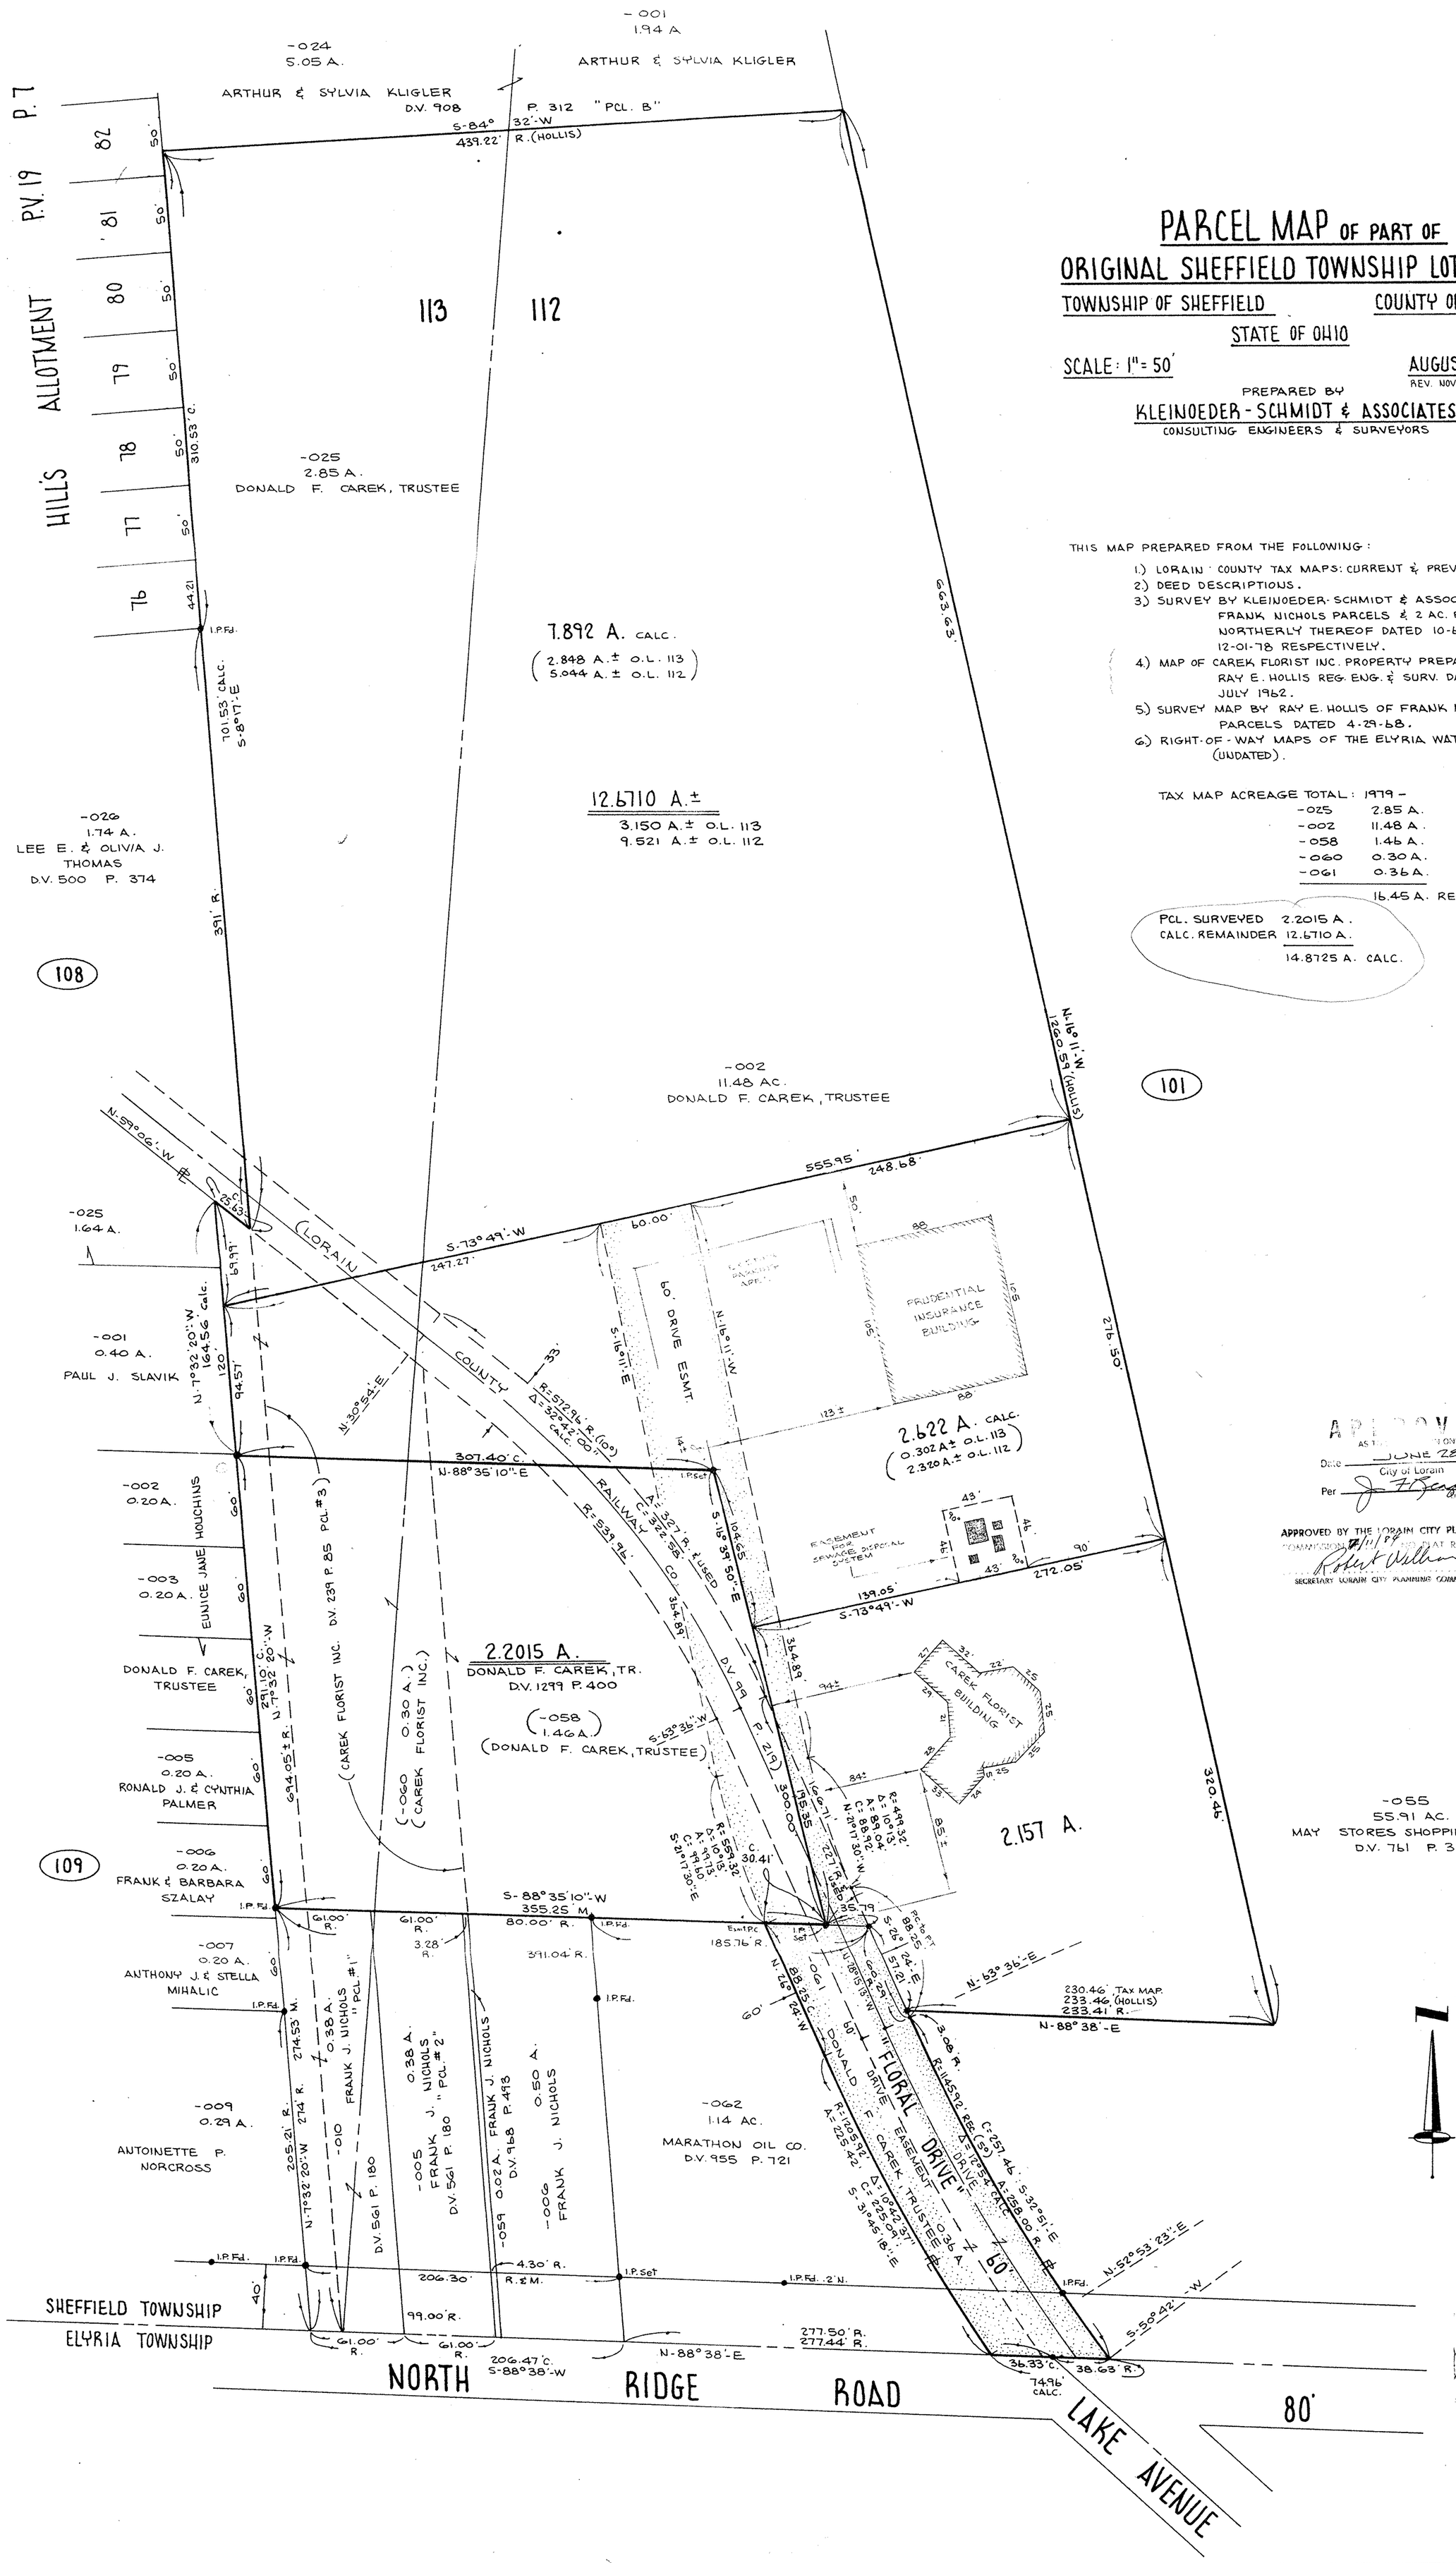

APPROVED
AS TO ... ONLY
Date JUNE 28, 1984
City of Lorain
Per
Engineer

APPROVED BY THE LORAIN CITY PLANNING COMMISSION 7/11/84 NO PLAT REQUIRED
Robert Williams
SECRETARY LORAIN CITY PLANNING COMMISSION

#15779
APPROVED
LORAIN CO.
MAP DEPT.
DATE 8-29-84
PAGE 3-00-112-A & 113-B
BY T. McNair
VOID AFTER

REV. MAY 10, 1984
REV. APR 9, 1984
REV. APR 5, 1984
REVISED 2-24-84
70-333