KLEINOEDER · SCHMIDT
and ASSOCIATES
ENGINEERS — SURVEYORS — CONSULTANTS in LAND PLANNING
ELYRIA - NORWALK - MEDINA OHIO

# SURVEY

Sublot(s) 26 & ELY. 4' OF 27

Subd'n COLLEGE GREEN SUB. NO. 1 P.V. 33 PP. 54 & 55

Township ELYRIA Tract BURRELL & DAY

Orig. Lot(s) 5 Sec.

County of LORAIN State of Ohio

Corporation CITY OF ELYRIA

06-22-005-129

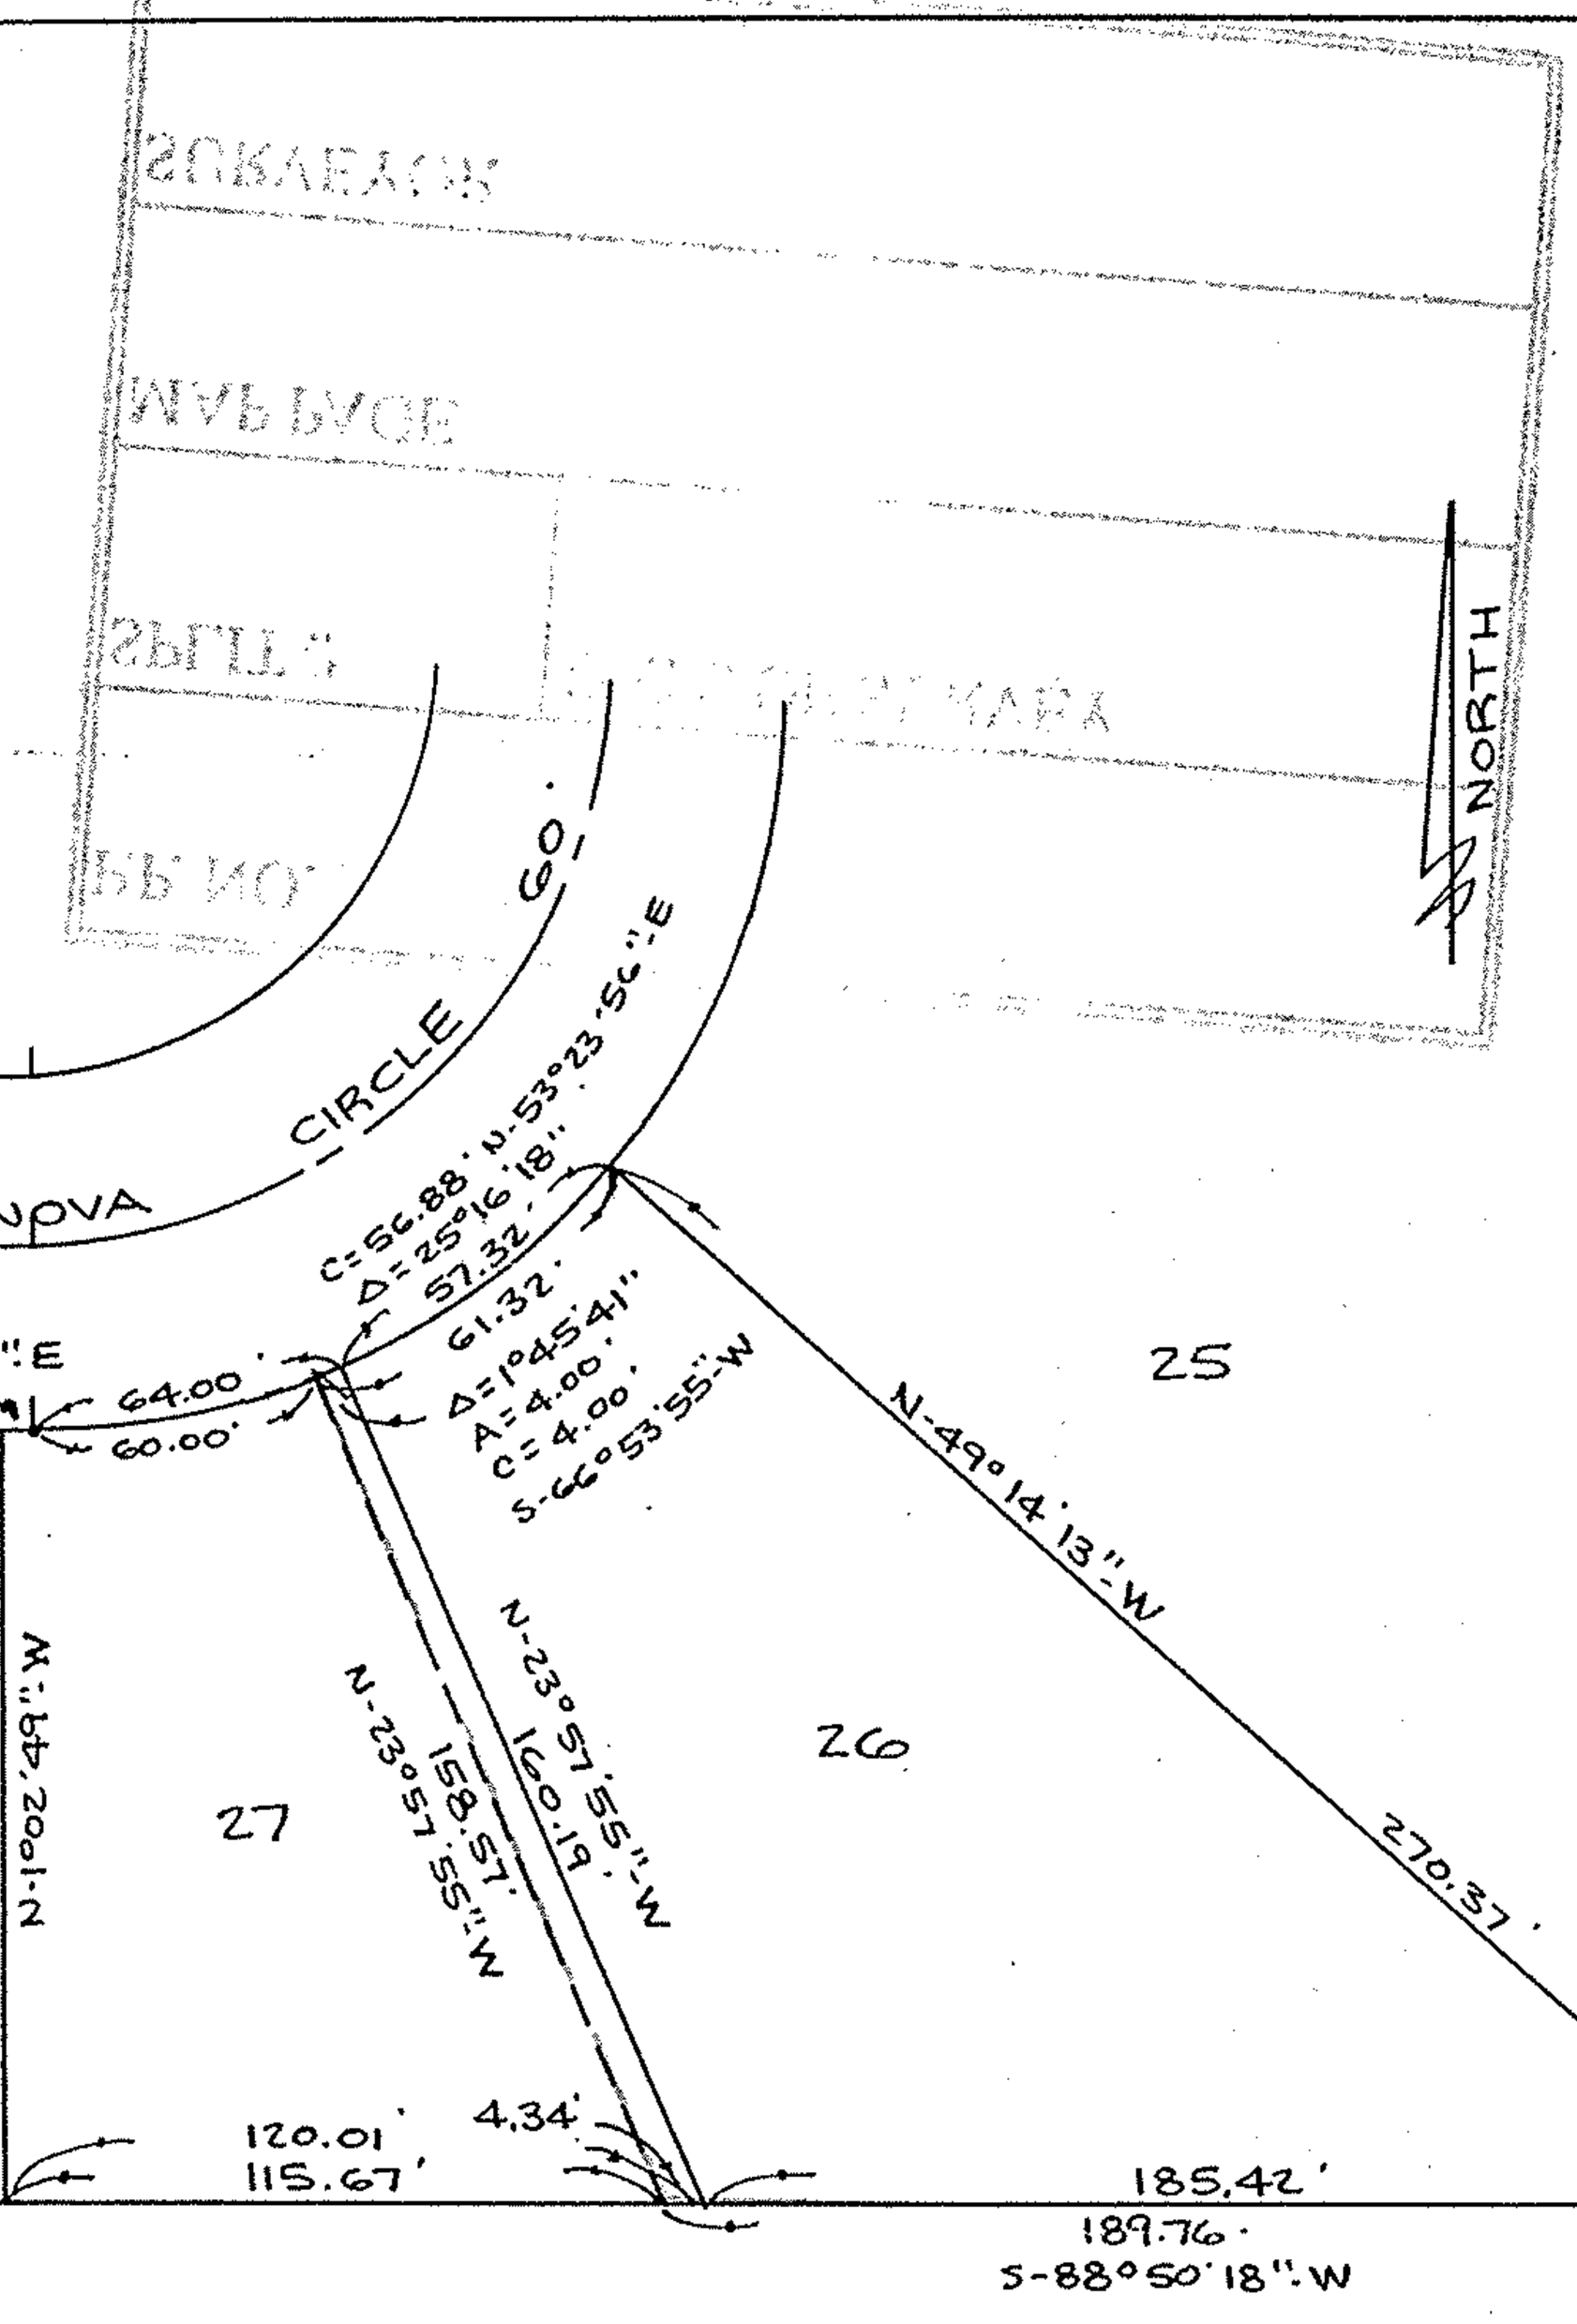


9139

6-16

Prepared for:

| Scale: 1"= 50' | Date: 8-20-86 | Dr. by: D.E. | Job Nº 63-22 |
|---|---|---|---|