SURVEY

OF PART OF

ORIGINAL EATON TOWNSHIP LOT No 51

TOWNSHIP OF EATON COUNTY OF LORAIN

AND

STATE OF OHIO

PREPARED FOR:

DEAN PALCZER
36394 BUTTERNUT RIDGE RD
ELYRIA, OH

PREPARED BY:

HAPONEK AND ASSOC. INC.
SURVEYORS AND ENGINEERS
N. RIDGEVILLE, OH

STATE OF OHIO
DANE A. HAPONEK
S-6211
REGISTERED SURVEYOR

DATE: APRIL, 1994

SCALE: 1" = 40'

21381
APPROVED
LORAIN CO.
MAP DEPT.
DATE 6-29-95
PAGE 11-00-051-A
BY CAROLYN FRANCIS
21381

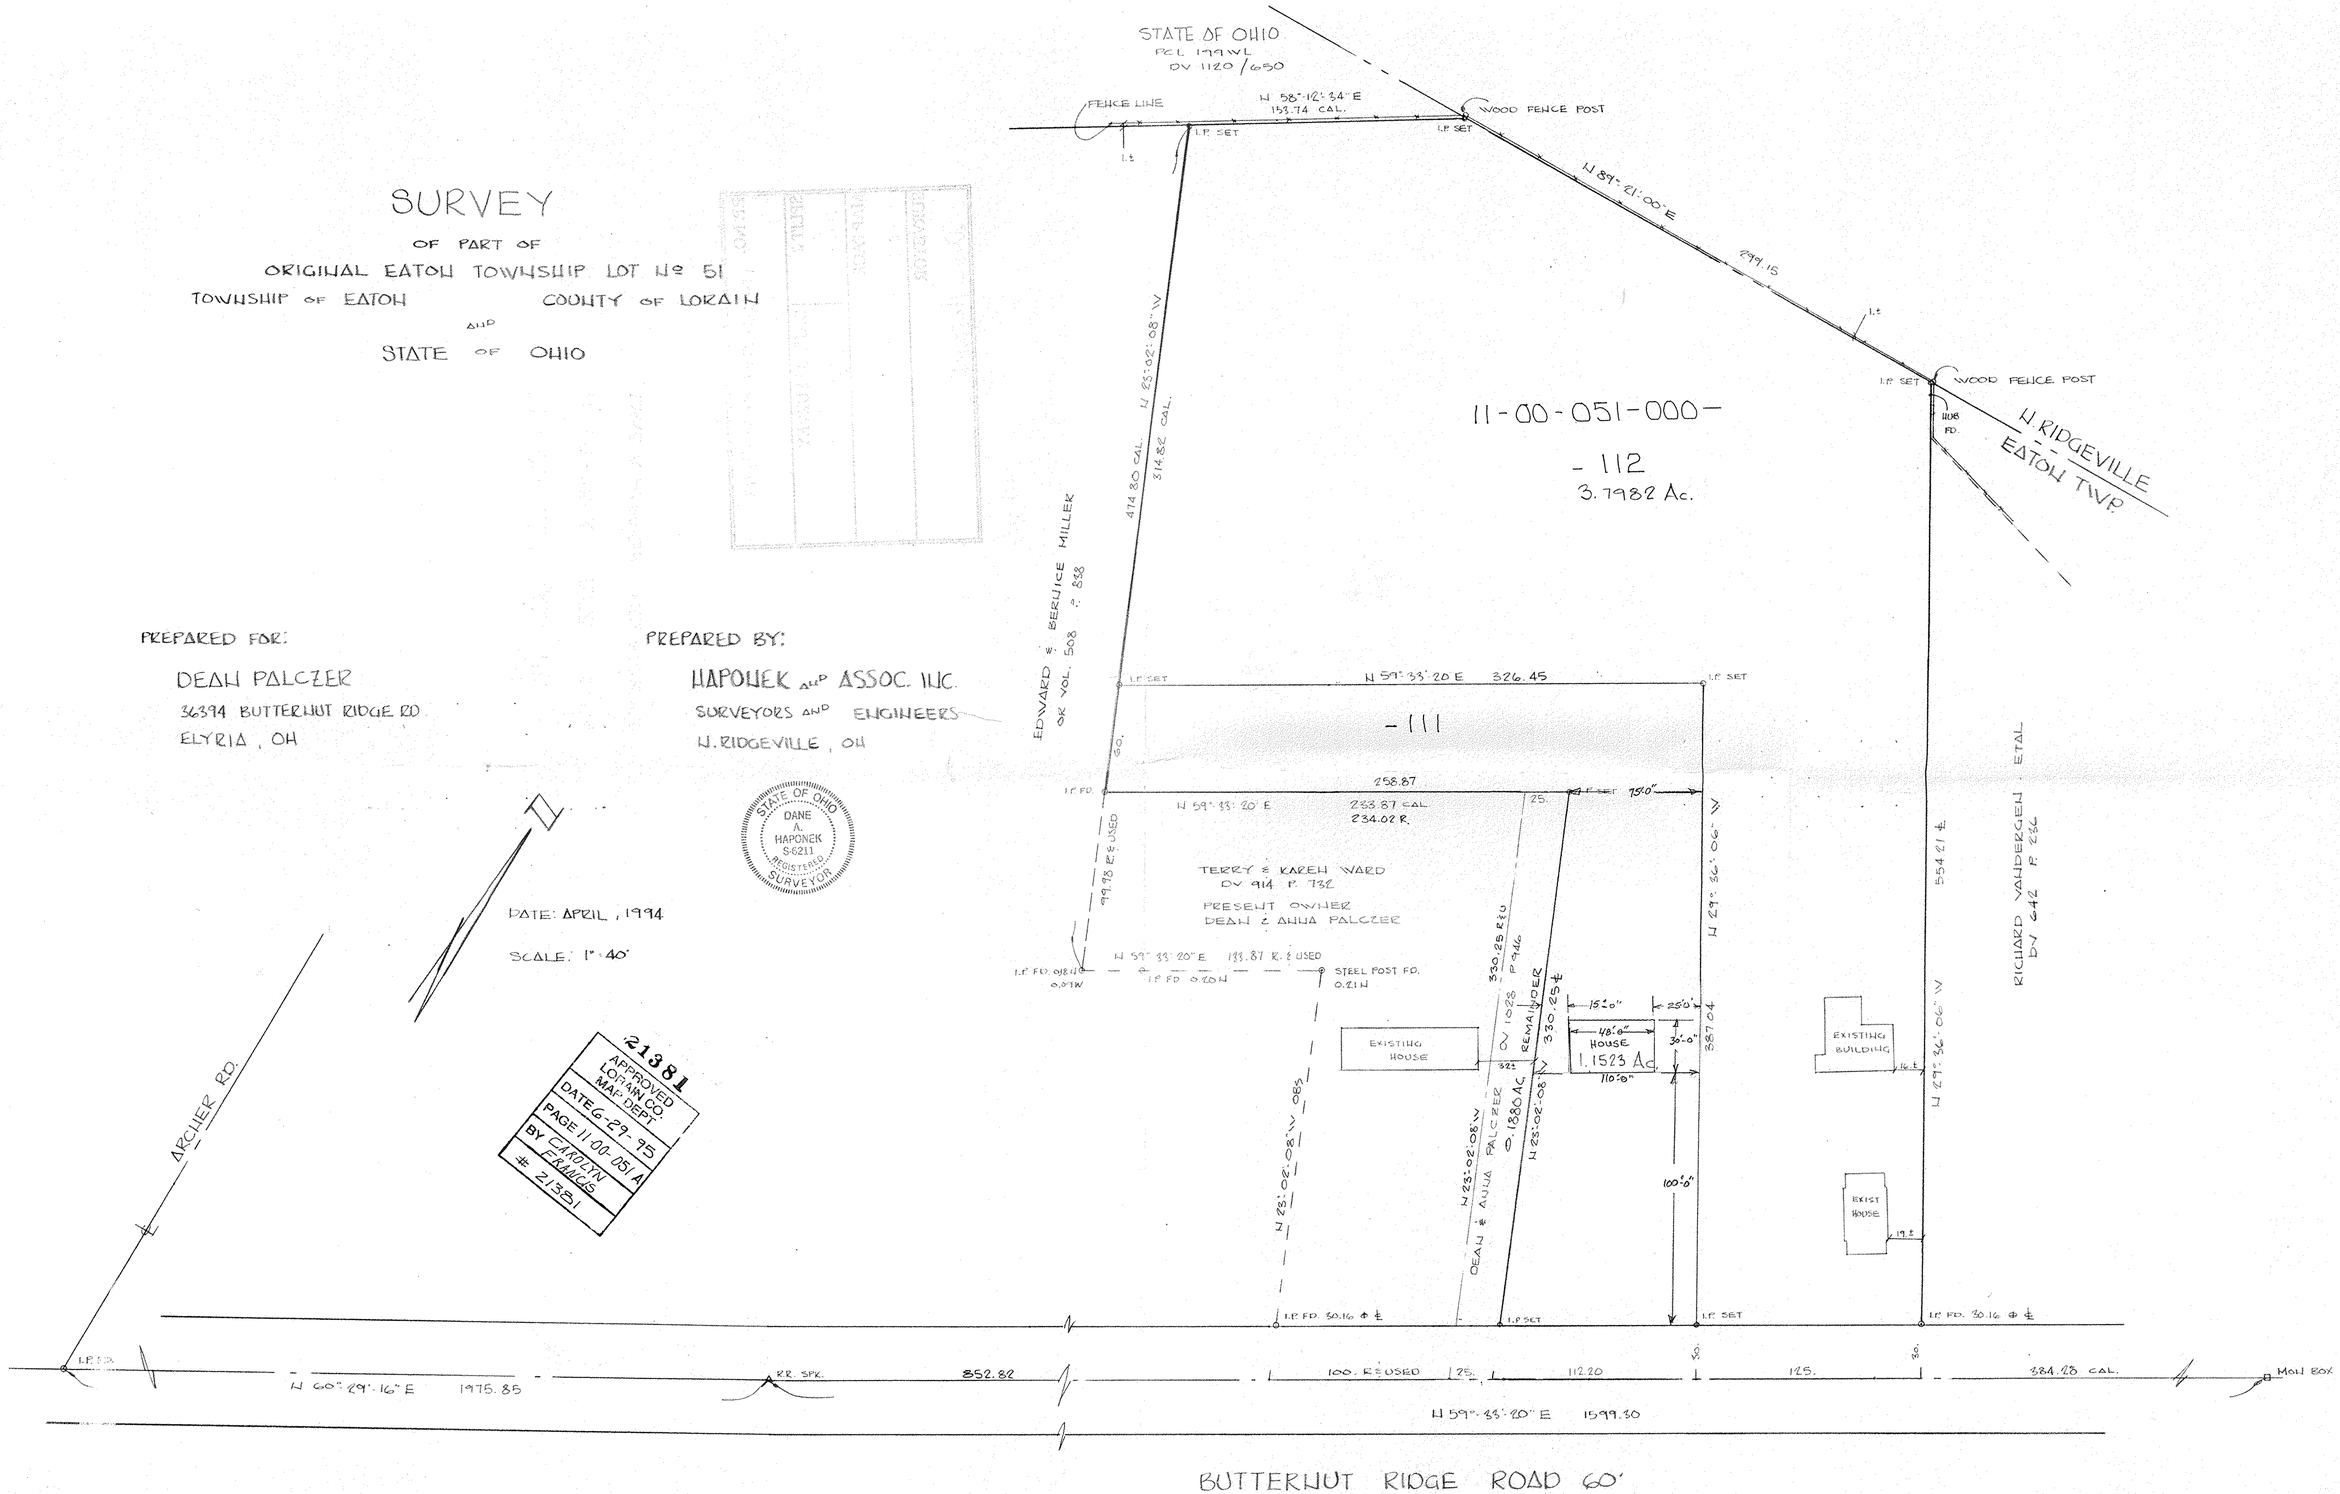

REVISED 4-27-94
REVISED 4-20-94

94-20