PLAT OF ANNEXATION

PORITIONS OF THE TOWNSHIP OF CARLISLE TO BE ANNEXED TO THE VILLAGE OF GRAFTON.

LEGEND

- AREA TO BE ANNEXED
- EXISTING CORPORATE LIMITS
- ORIGINAL LOT OR SECTION LINES

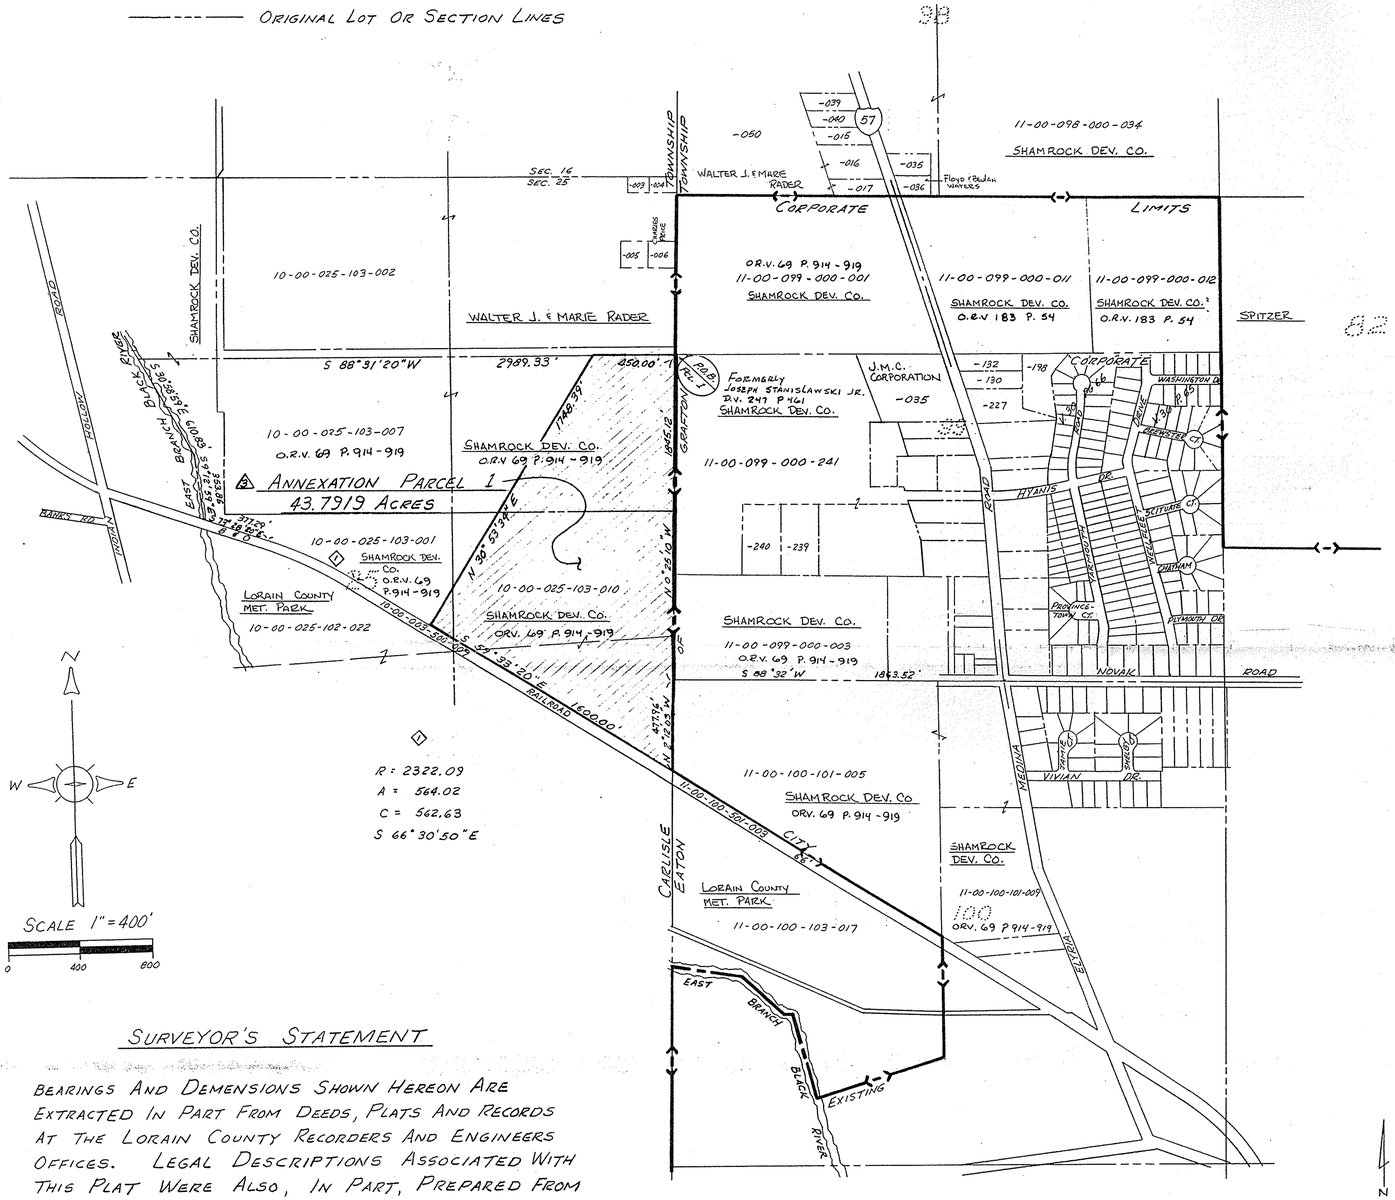

PARCEL ACREAGE

CARLISLE TOWNSHIP (ORIGINAL SECTION 25) — 43.7919 ACRES (PARCEL 1)

SURVEYOR'S STATEMENT

BEARINGS AND DEMENSIONS SHOWN HEREON ARE EXTRACTED IN PART FROM DEEDS, PLATS AND RECORDS AT THE LORAIN COUNTY RECORDERS AND ENGINEERS OFFICES. LEGAL DESCRIPTIONS ASSOCIATED WITH THIS PLAT WERE ALSO, IN PART, PREPARED FROM THE SAME RECORDS.

STATE OF OHIO THOMAS M. SNEZEK S-7051 SURVEYOR

Thomas M. Snezek 8-29-90 7-9-90 11-16-89

THOMAS M. SNEZEK - S-7051

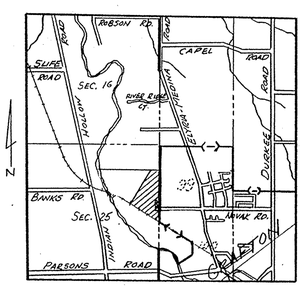

LOCATION MAP
NTS

TOLERANCES (EXCEPT AS NOTED)	REVISIONS			ANNEXATION PLAT		
	NO.	DATE	BY	VILLAGE OF GRAFTON, OH.		
DECIMAL ±	1	11-16-89	TMS			
	2	1-10-90	TMS			
FRACTIONAL ±	3	7-9-90	TMS	DRAWN BY TMS	SCALE 1" = 400'	MATERIAL
ANGULAR ±	4	8-29-90	TMS	CHK'D	DATE 11-16-89	DRAWING NO. 1989-25
	5			TRACED	APP'D	

SURVEYOR
SURVEYOR
SURVEYOR
SURVEYOR

NO. 185E-22X34