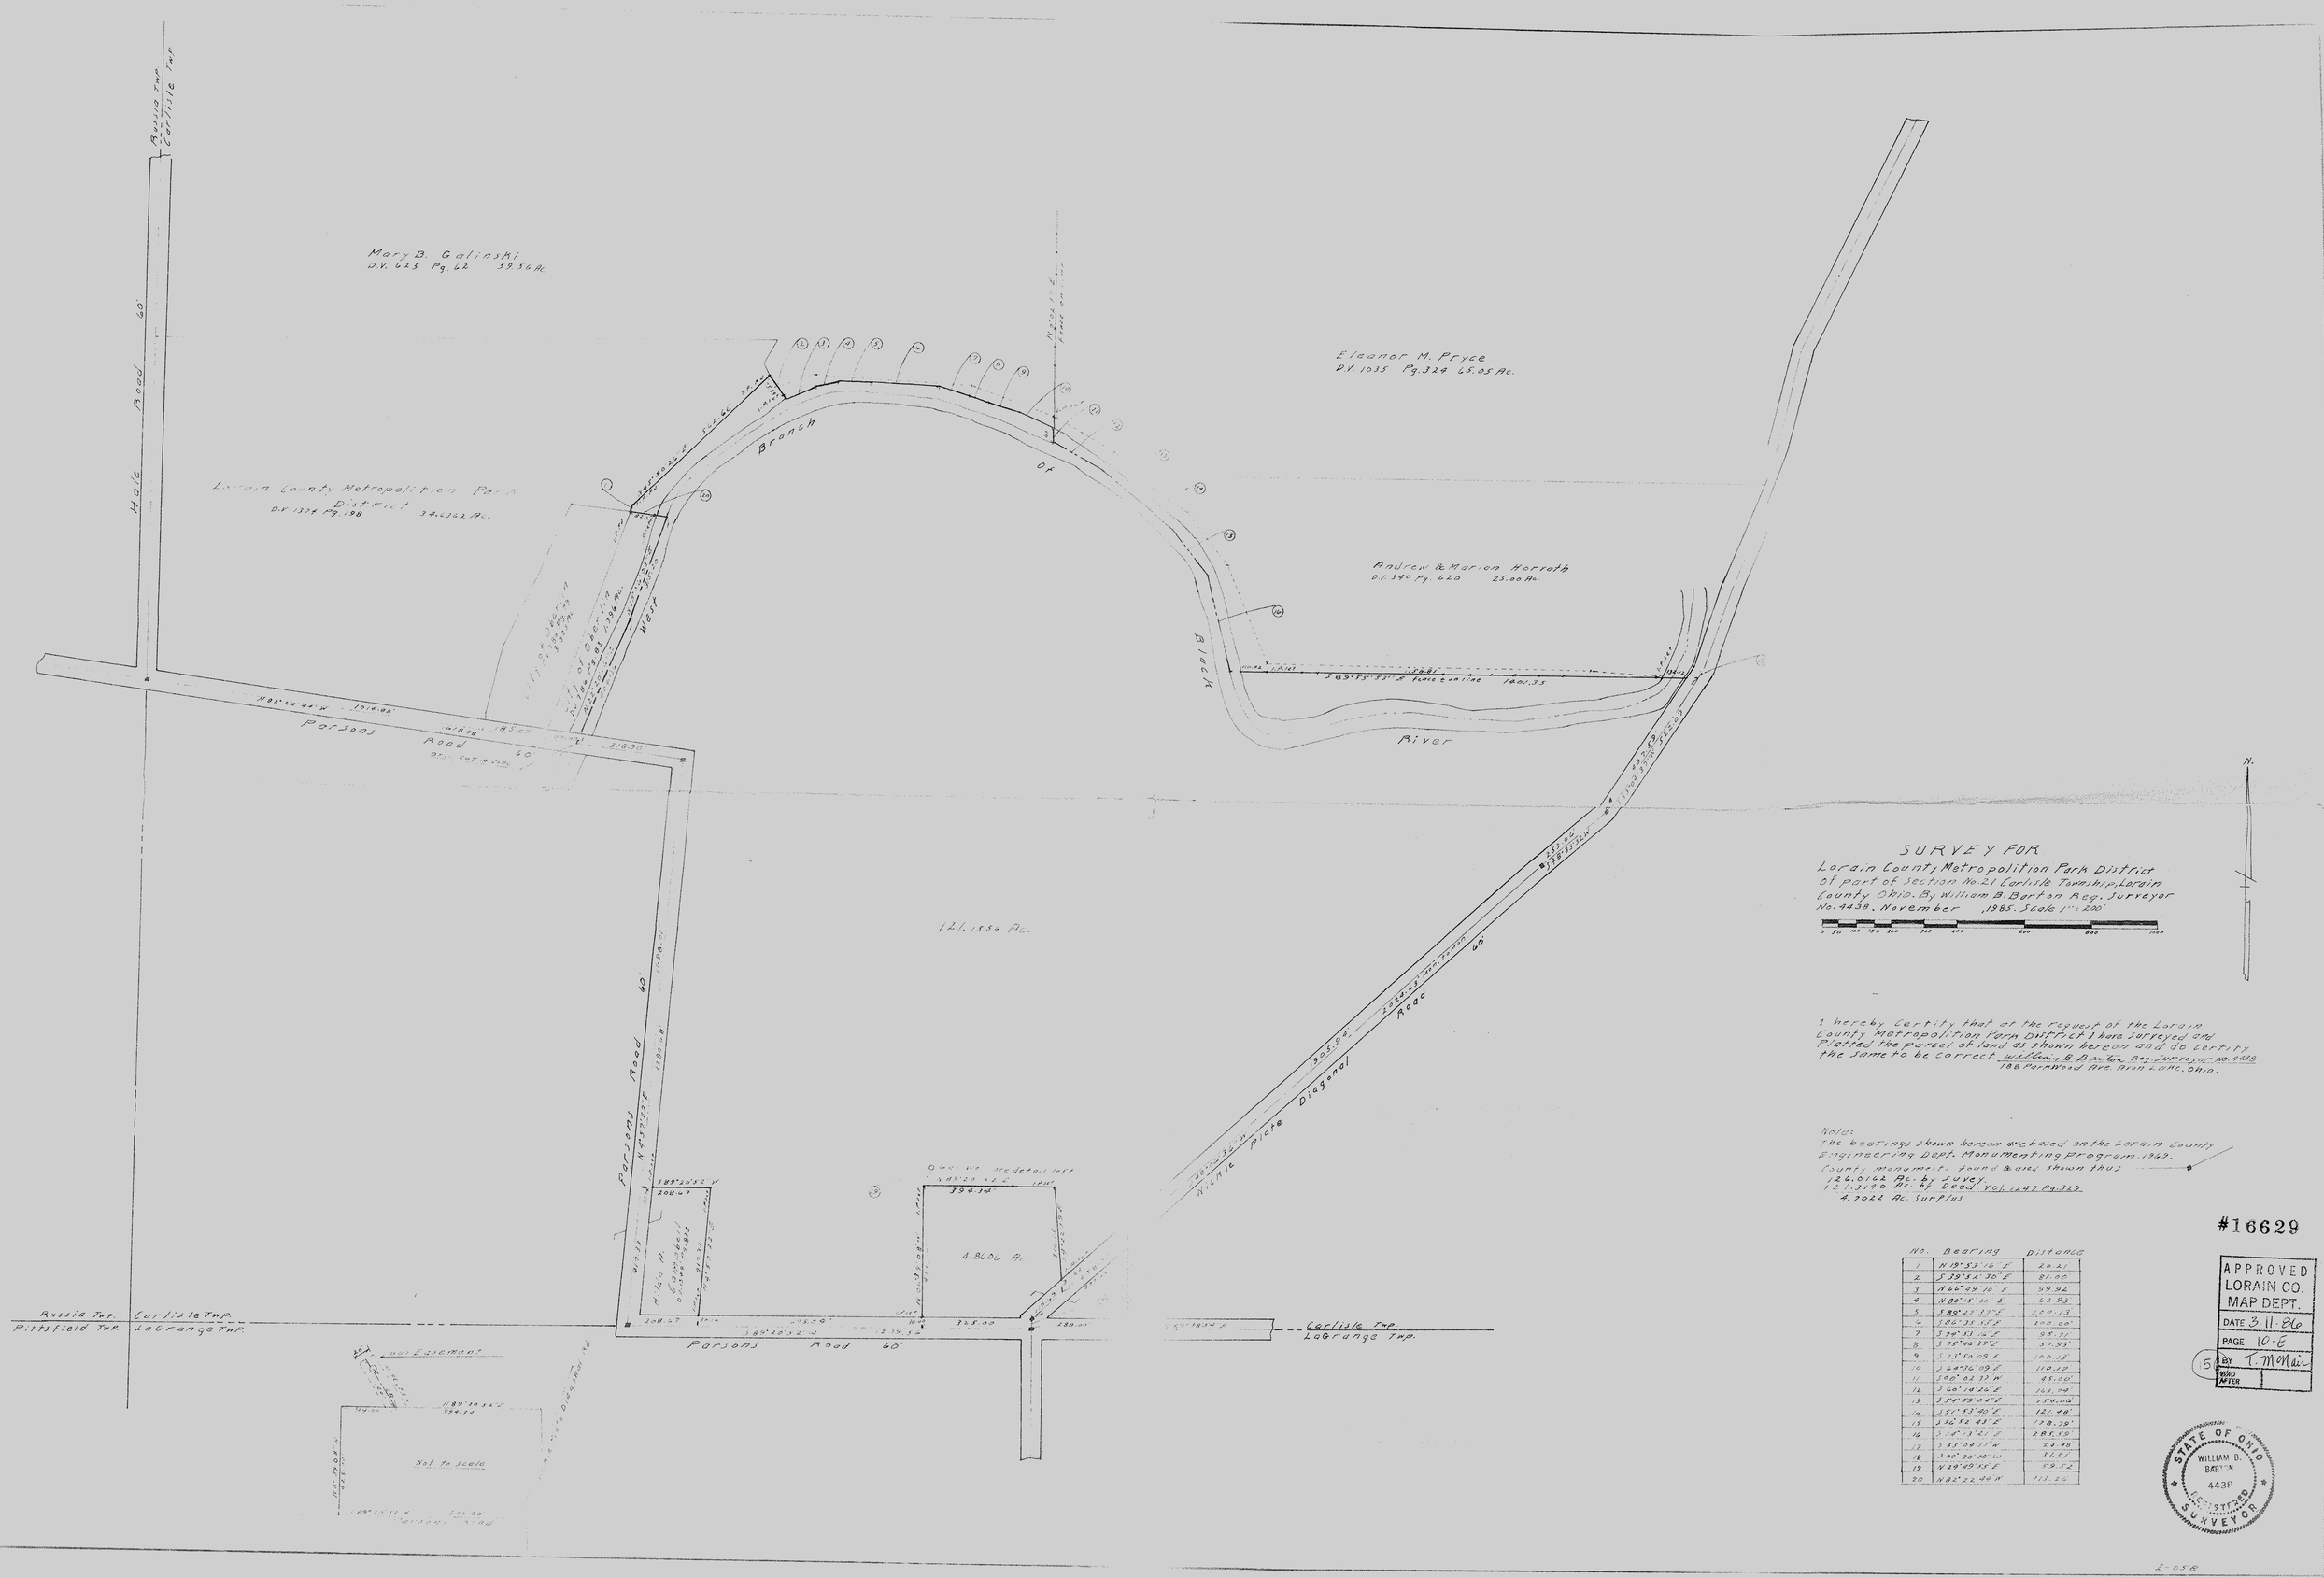

SURVEY FOR
Lorain County Metropolition Park District of part of Section No. 21 Carlisle Township, Lorain County, Ohio. By William B. Burton Reg. Surveyor No. 4438. November 1985. Scale 1" = 200'

I hereby certify that at the request of the Lorain County Metropolition Park District I have surveyed and Platted the parcel of land as shown hereon and to certify the same to be correct. William B. Burton Reg. Surveyor No. 4438
188 Pennwood Ave. Rian Lake, Ohio.

Note:
The bearings shown hereon are based on the Lorain County Engineering Dept. Monumenting Program, 1969.
County monuments found & used shown thus
126.0162 Ac. by Survey
121.3140 Ac. of Deed Vol. 1247 Pg. 329
4.3022 Ac. Surplus

No.	Bearing	Distance
1	N 19°53'16" E	20.21
2	S 39°54'30" E	81.00
3	N 66°49'10" E	59.92
4	N 89°15'16" E	62.93
5	S 89°27'37" E	120.13
6	S 86°35'55" E	200.00'
7	S 39°53'16" E	95.21
8	S 25°46'37" E	57.93
9	S 33°50'09" E	100.15
10	S 64°26'09" E	110.12
11	S 90°02'37" W	85.00'
12	S 60°14'26" E	161.29
13	S 54°19'06" E	158.06
14	S 51°53'40" E	121.48'
15	S 36°52'43" E	128.38'
16	S 5°13'21" E	285.55
17	S 13°04'17" W	54.48
18	S 30°30'00" W	31.57
19	N 29°40'55" E	59.52
20	N 82°22'44" W	113.22

#16629

APPROVED
LORAIN CO.
MAP DEPT.
DATE 3-11-86
PAGE 10-E
BY T. McNair
WRO AFTER 1

STATE OF OHIO
WILLIAM B. BURTON
4438
REGISTERED SURVEYOR

2-058