ALL METES AND BOUNDS DATA SHOWN ON THE RESIDUAL LANDS PARCEL HAS BEEN TRANSCRIBED FROM DEED VOLUME 1399 PAGE 421 TOGETHER WITH A PLAT OF "SURVEY FOR GERALD AND HAZEL B. ANCHORN" DATED AUGUST 18, 1988 AND PREPARED BY WILLIAM B. BARTON, REGISTERED SURVEYOR NO. 4438 AND IS NOT A RESULT OF AN ACTUAL FIELD SURVEY BY NORMAN R. HURA.

THE LOCATION OF THE VERMILION RIVER SHOWN HEREON HAS BEEN TRANSCRIBED FROM ABOVE PLAT

NOTE A — IRON PIN REFERRED TO AS THE SOUTHEAST CORNER OF ORIGINAL BROWNHELM TOWNSHIP GORE LOT NO. 26 IN DEED VOLUME 1399 PAGE 421

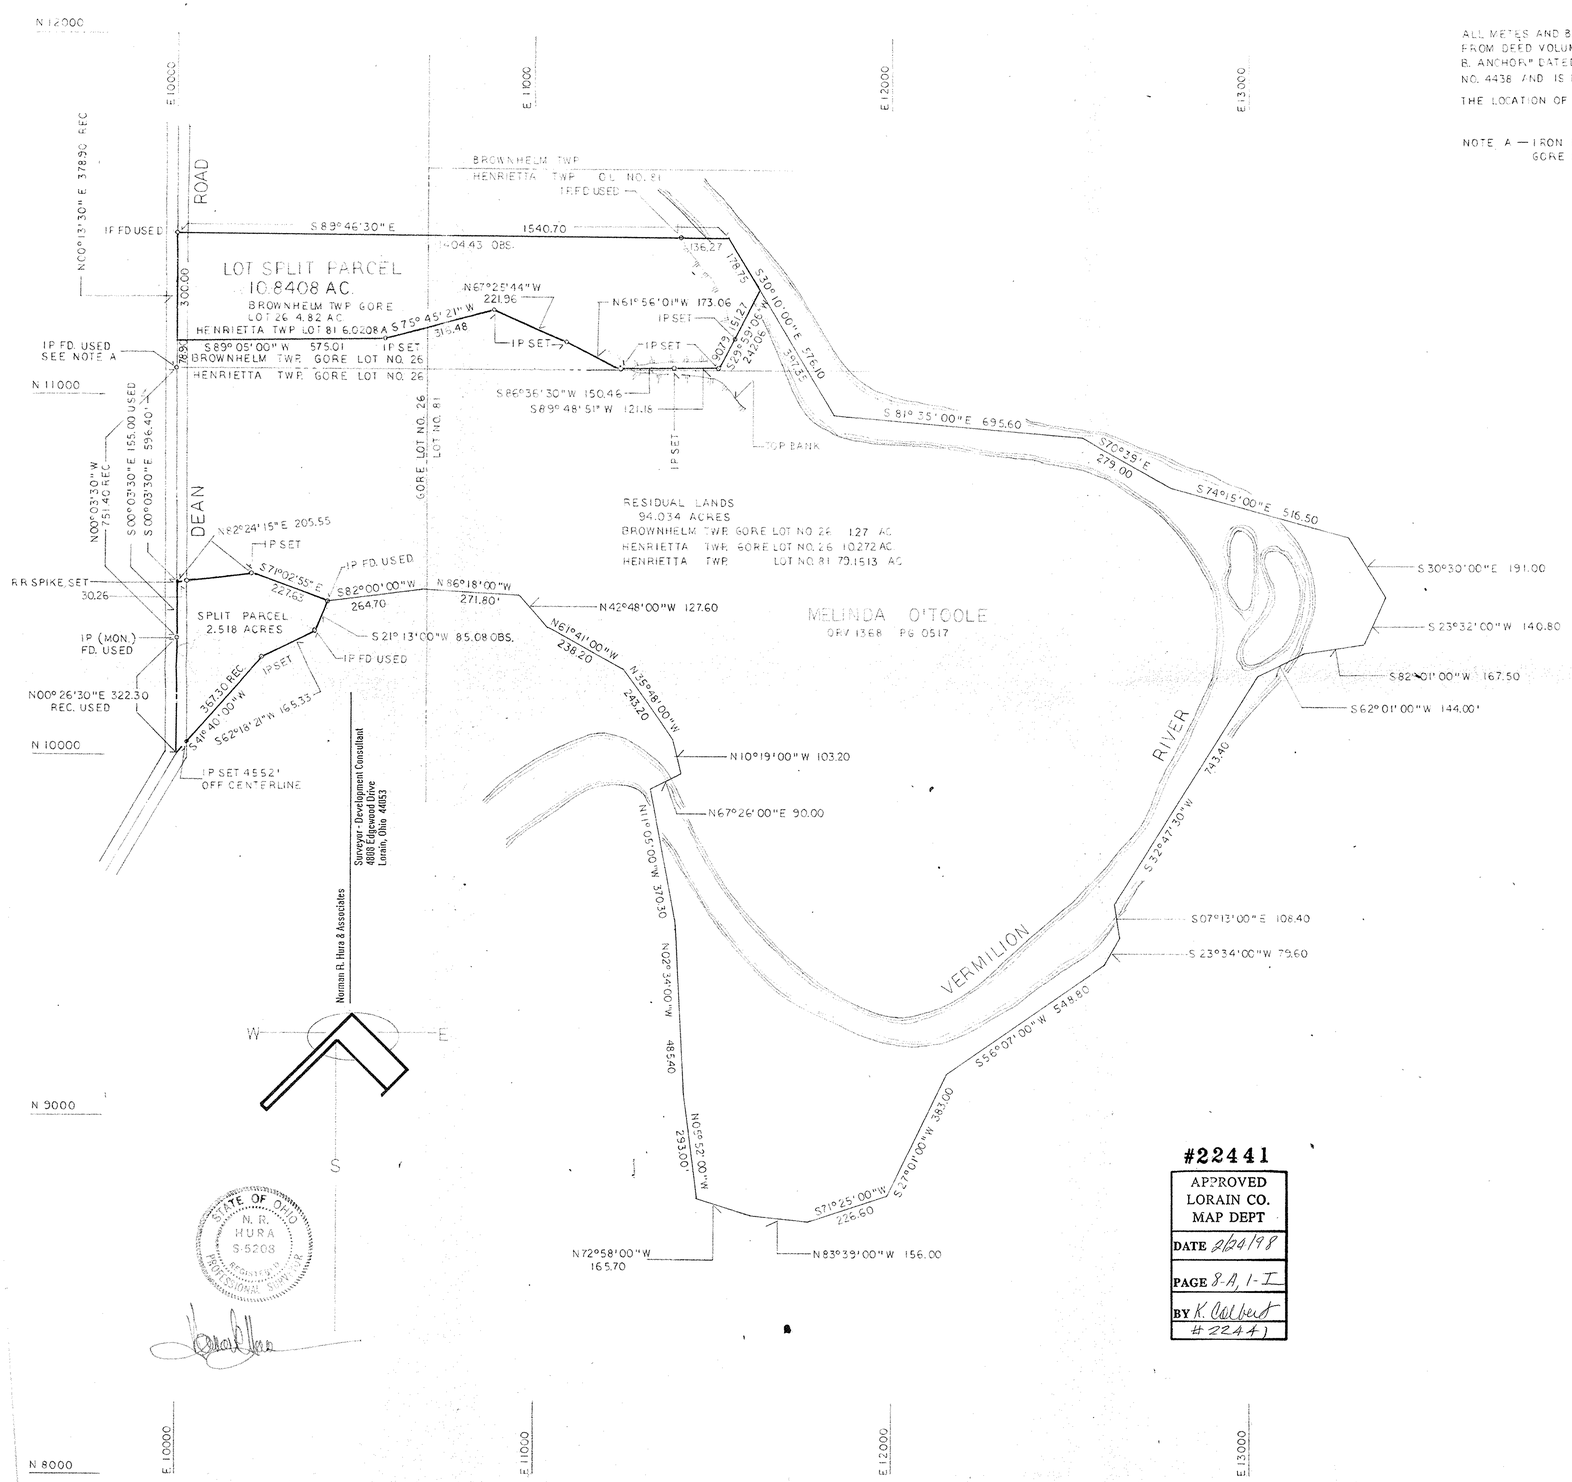

#22441

APPROVED LORAIN CO. MAP DEPT
DATE 2/24/98
PAGE 8-A, 1-I
BY K. Colbert
#22441

SCALE 1" = 200'-0"
MAY 1996
MAY 1997 ADDED 7.50 ACRE LOT SPLIT PARCEL

PART OF ORIGINAL HENRIETTA TOWNSHIP GORE LOT NO. 26
AND GORE LOT 81 — PART OF ORIGINAL BROWNHELM
TOWNSHIP GORE LOT NO. 26

PLAT OF LOT SPLIT

MELINDA O'TOOLE

6010