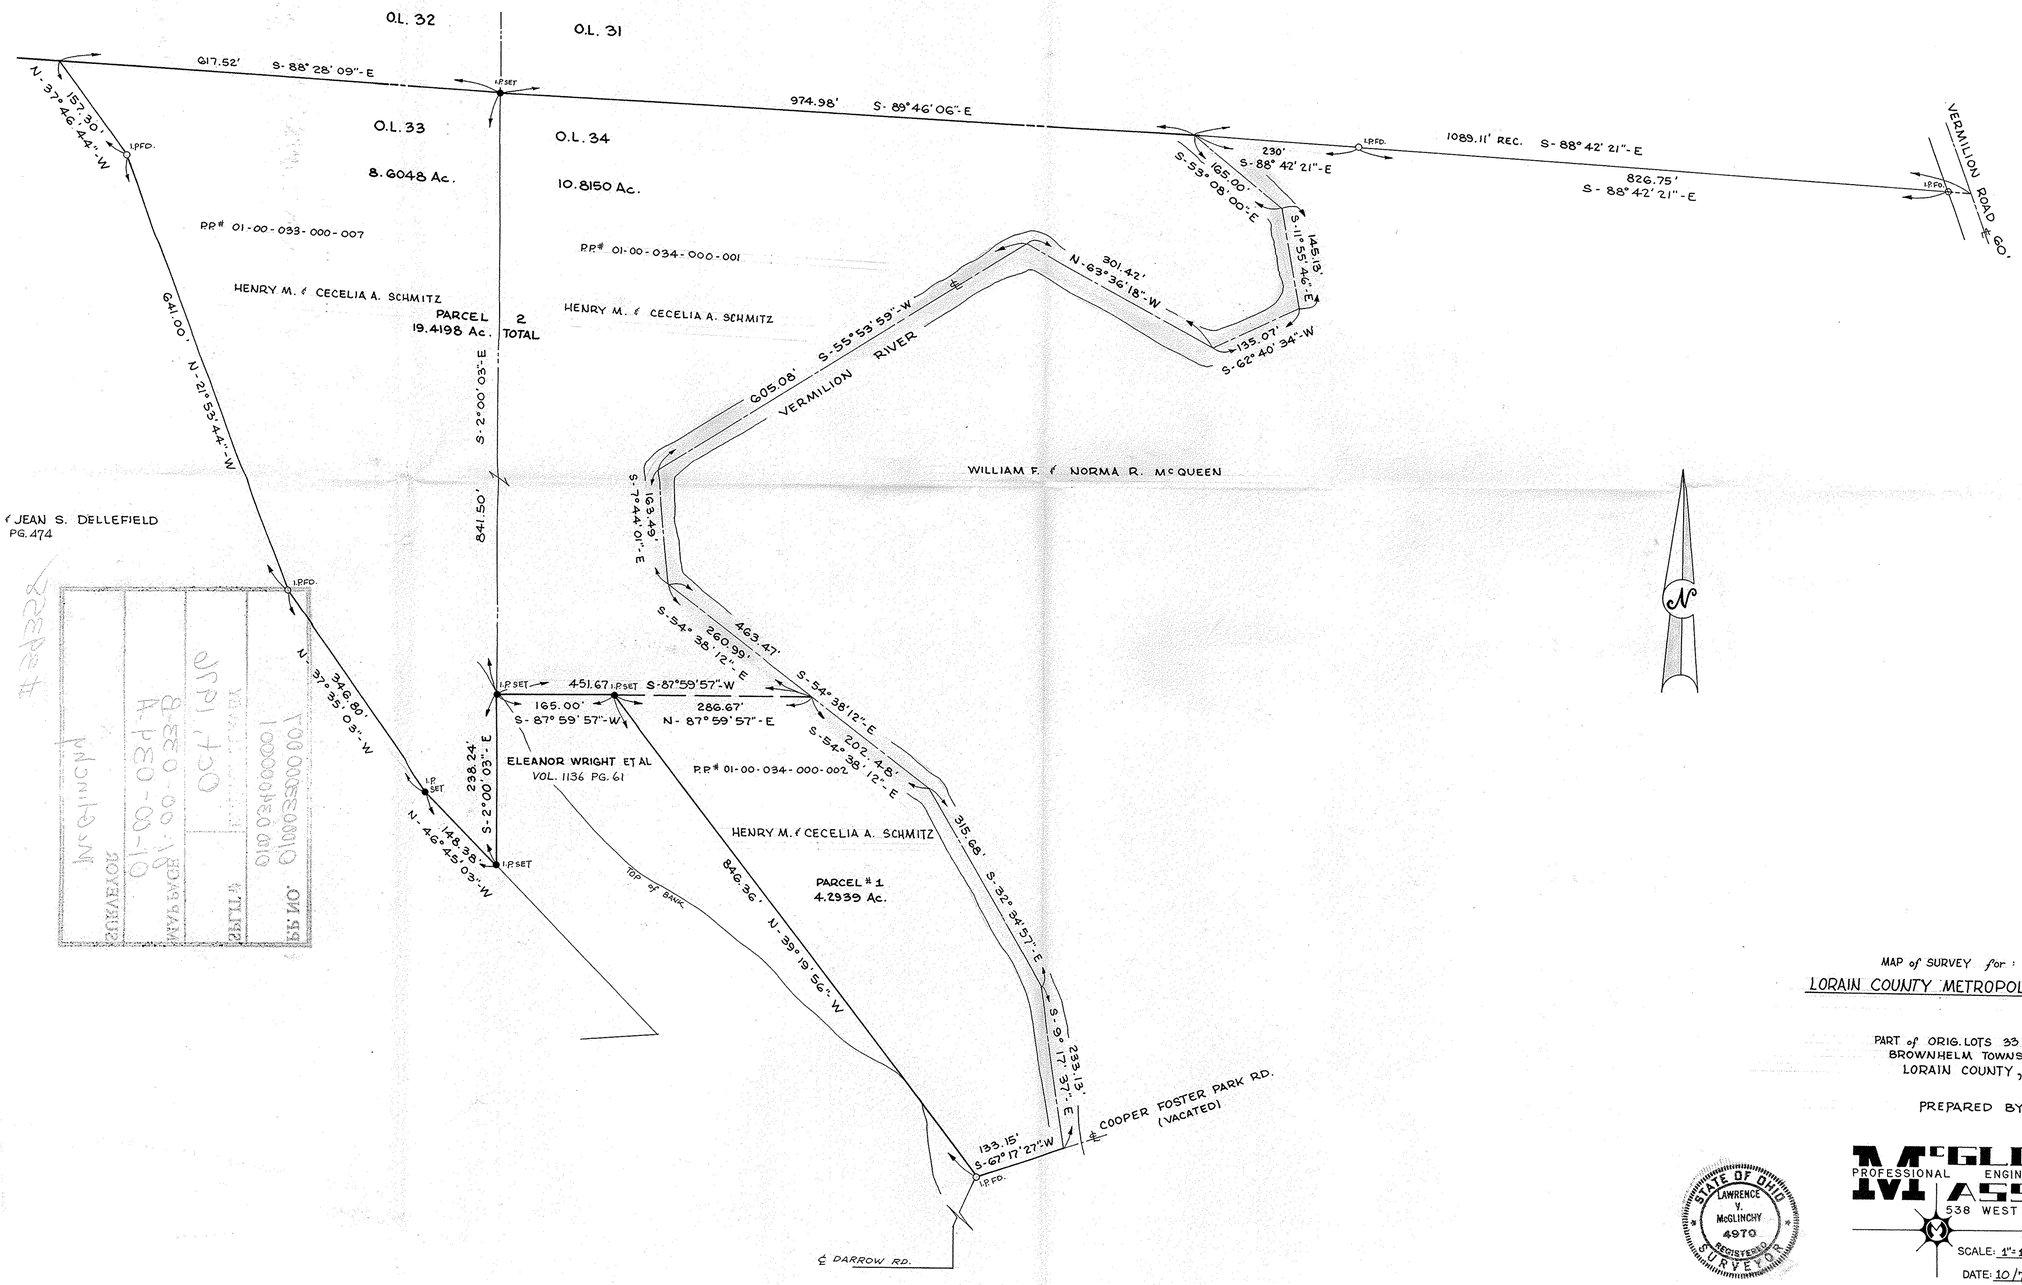

MAP of SURVEY for:

LORAIN COUNTY METROPOLITAN PARK BOARD

PART of ORIG. LOTS 33 & 34 of
BROWNHELM TOWNSHIP of
LORAIN COUNTY, OHIO

PREPARED BY:

STATE OF OHIO
LAWRENCE V. McGLINCHY
4970
REGISTERED SURVEYOR

McGLINCHY AND ASSOCIATES
PROFESSIONAL ENGINEERS AND SURVEYORS
538 WEST BROAD ST. ELYRIA, OHIO

SCALE: 1"=100' DRAWN BY: DM.
DATE: 10/76 JOB NO: 761201