LOT SPLIT & CONSOLIDATION

for

FIRST ENGERY

SITUATED IN THE CITY OF LORAIN AND THE CITY OF AMHERST, COUNTY OF LORAIN, STATE OF OHIO AND KNOWN AS BEING 780.0178 ACRES OF LAND IN ORIGINAL AMHERST TOWNSHIP LOT NUMBERS 98, 99 & 100, ORIGINAL BROWNHELM TOWNSHIP LOT NUMBERS 8, 9, & 24, AND ORIGINAL BLACK RIVER TOWNSHIP LOT NUMBER 8, TRACT NUMBER 3.

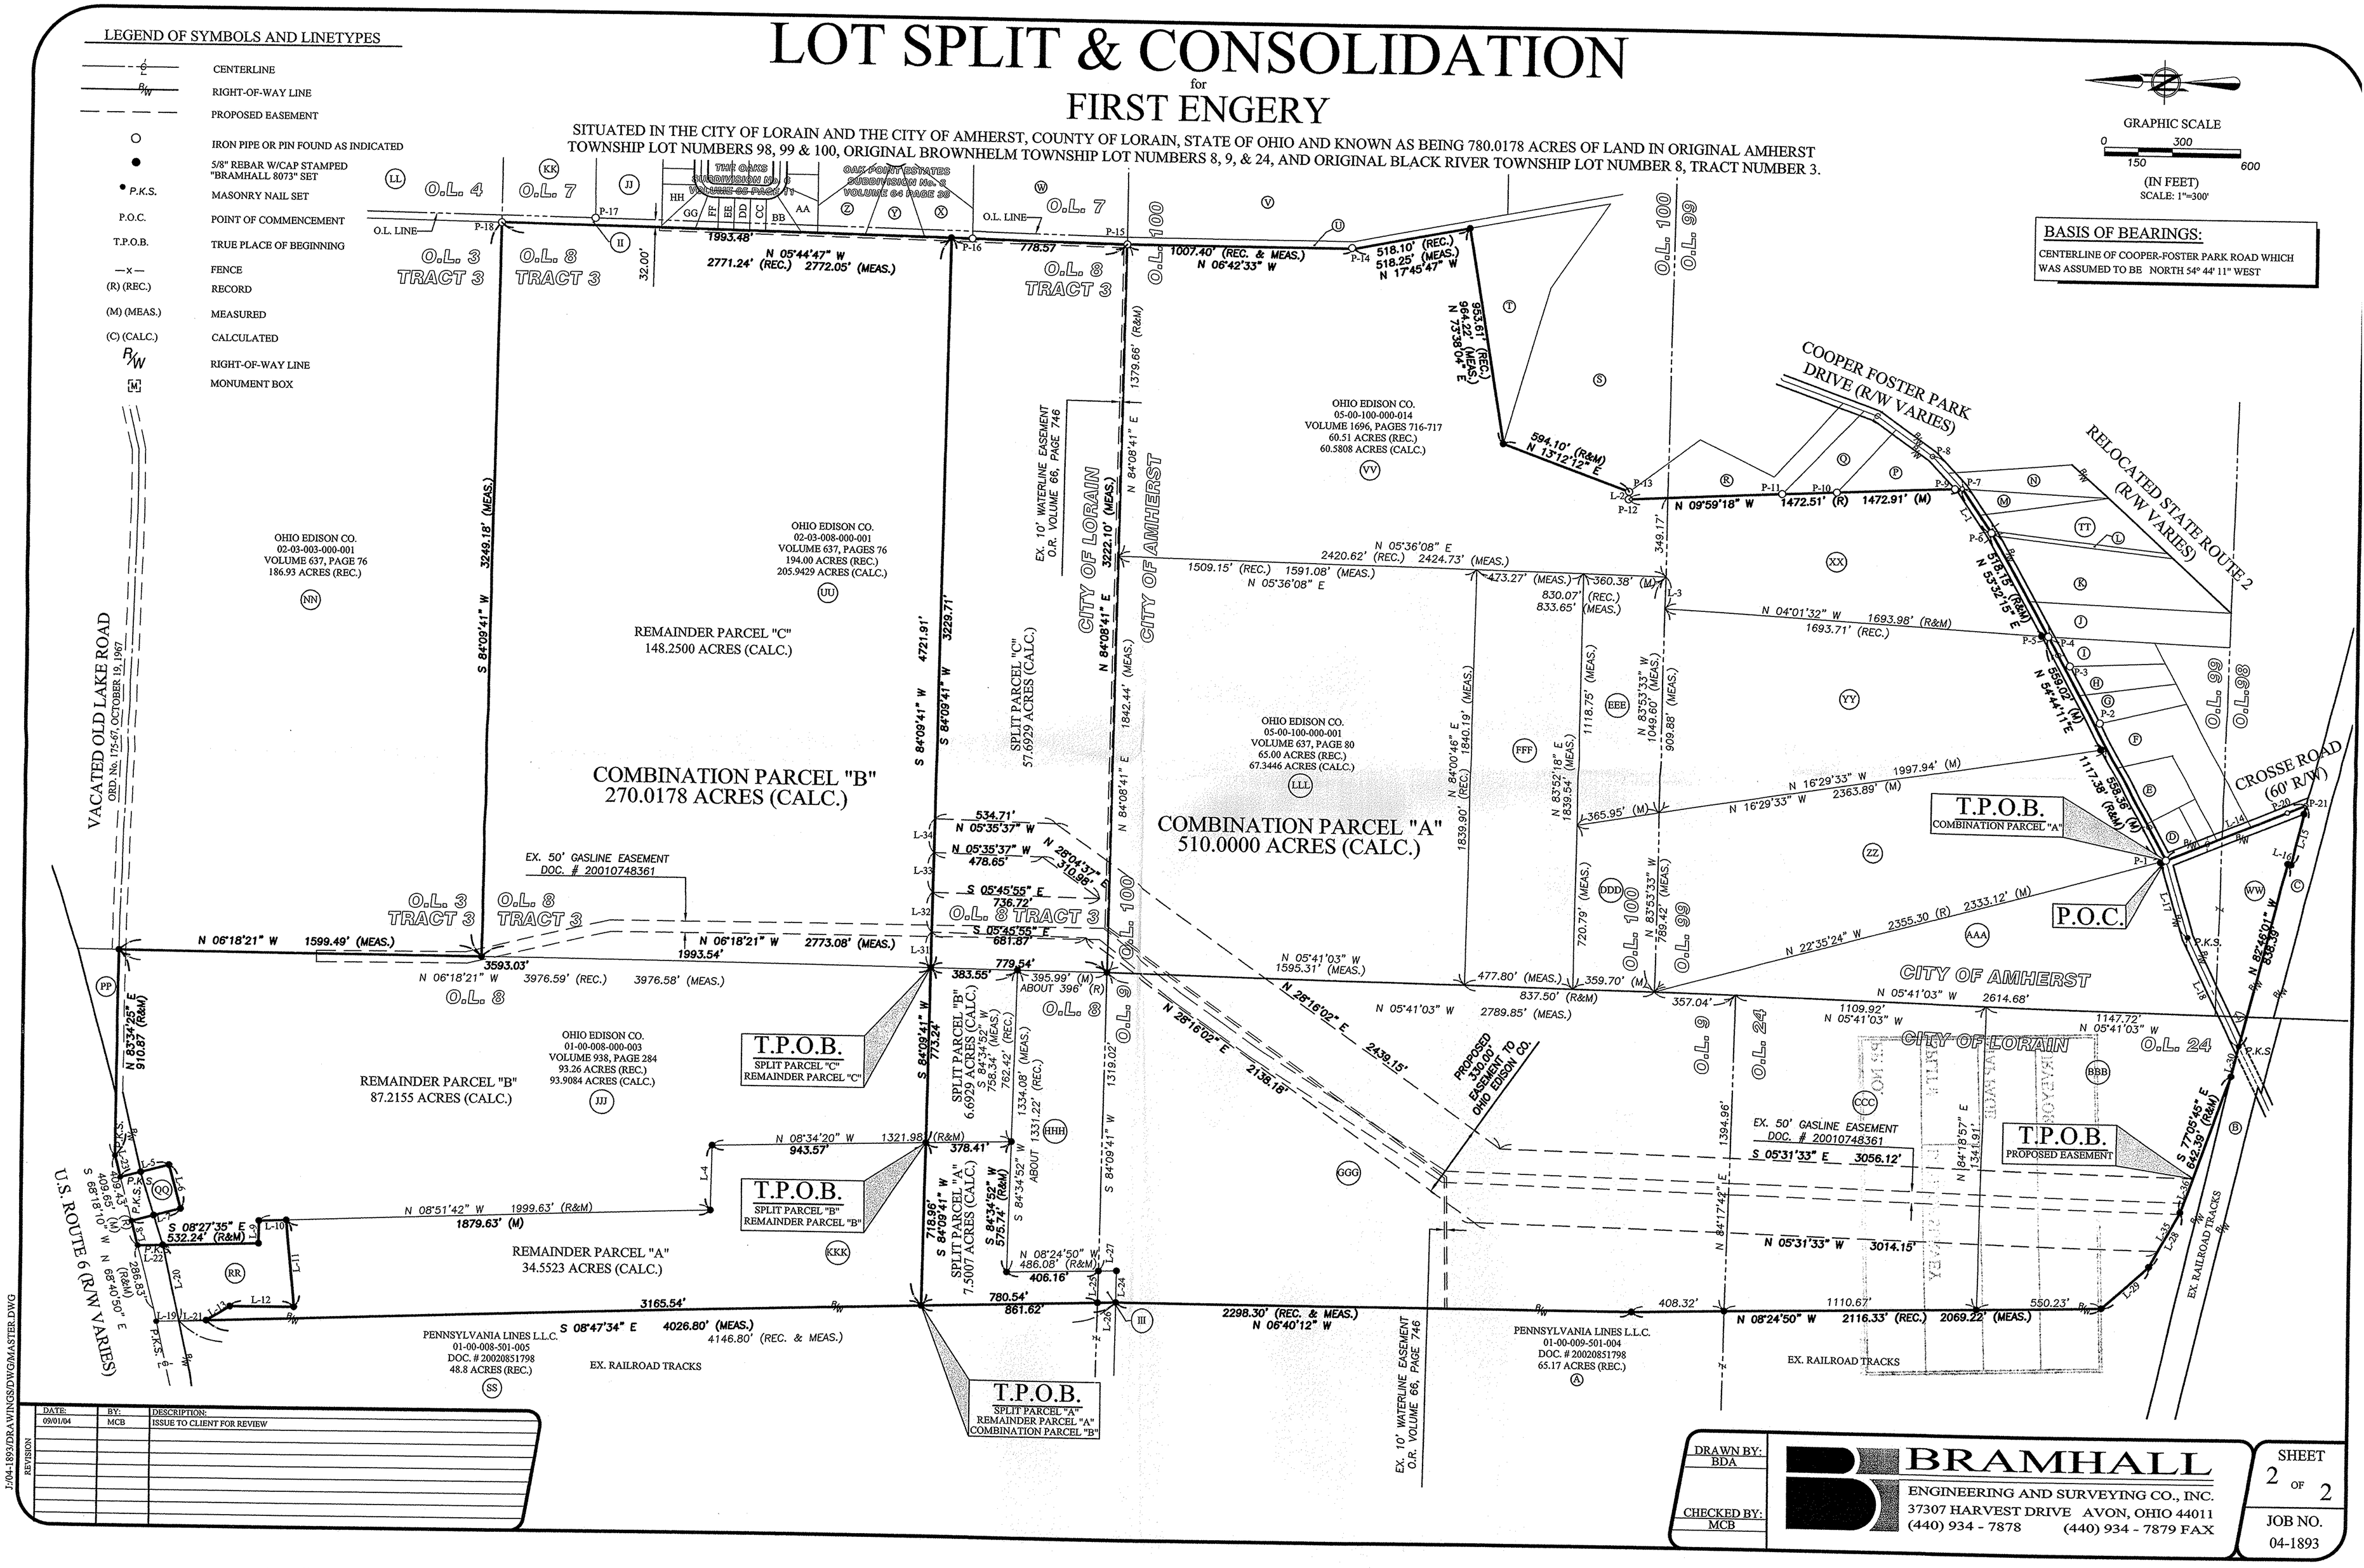

REVISION	DATE:	BY:	DESCRIPTION:
	09/01/04	MCB	ISSUE TO CLIENT FOR REVIEW