MAP OF SURVEY AND LOT SPLIT

DONALD SCHMITZ

SITUATED IN THE TOWNSHIP OF NEW RUSSIA, [illegible] AND IN THE [illegible] AS BEING
NEW RUSSIA TOWNSHIP LOT 11 AND PART OF [illegible] AS RECORDED IN WAYNE W. AND SUE A. PALLER [illegible]
O.R. VOLUME 126, PAGE 797 OF LORAIN COUNTY [illegible]

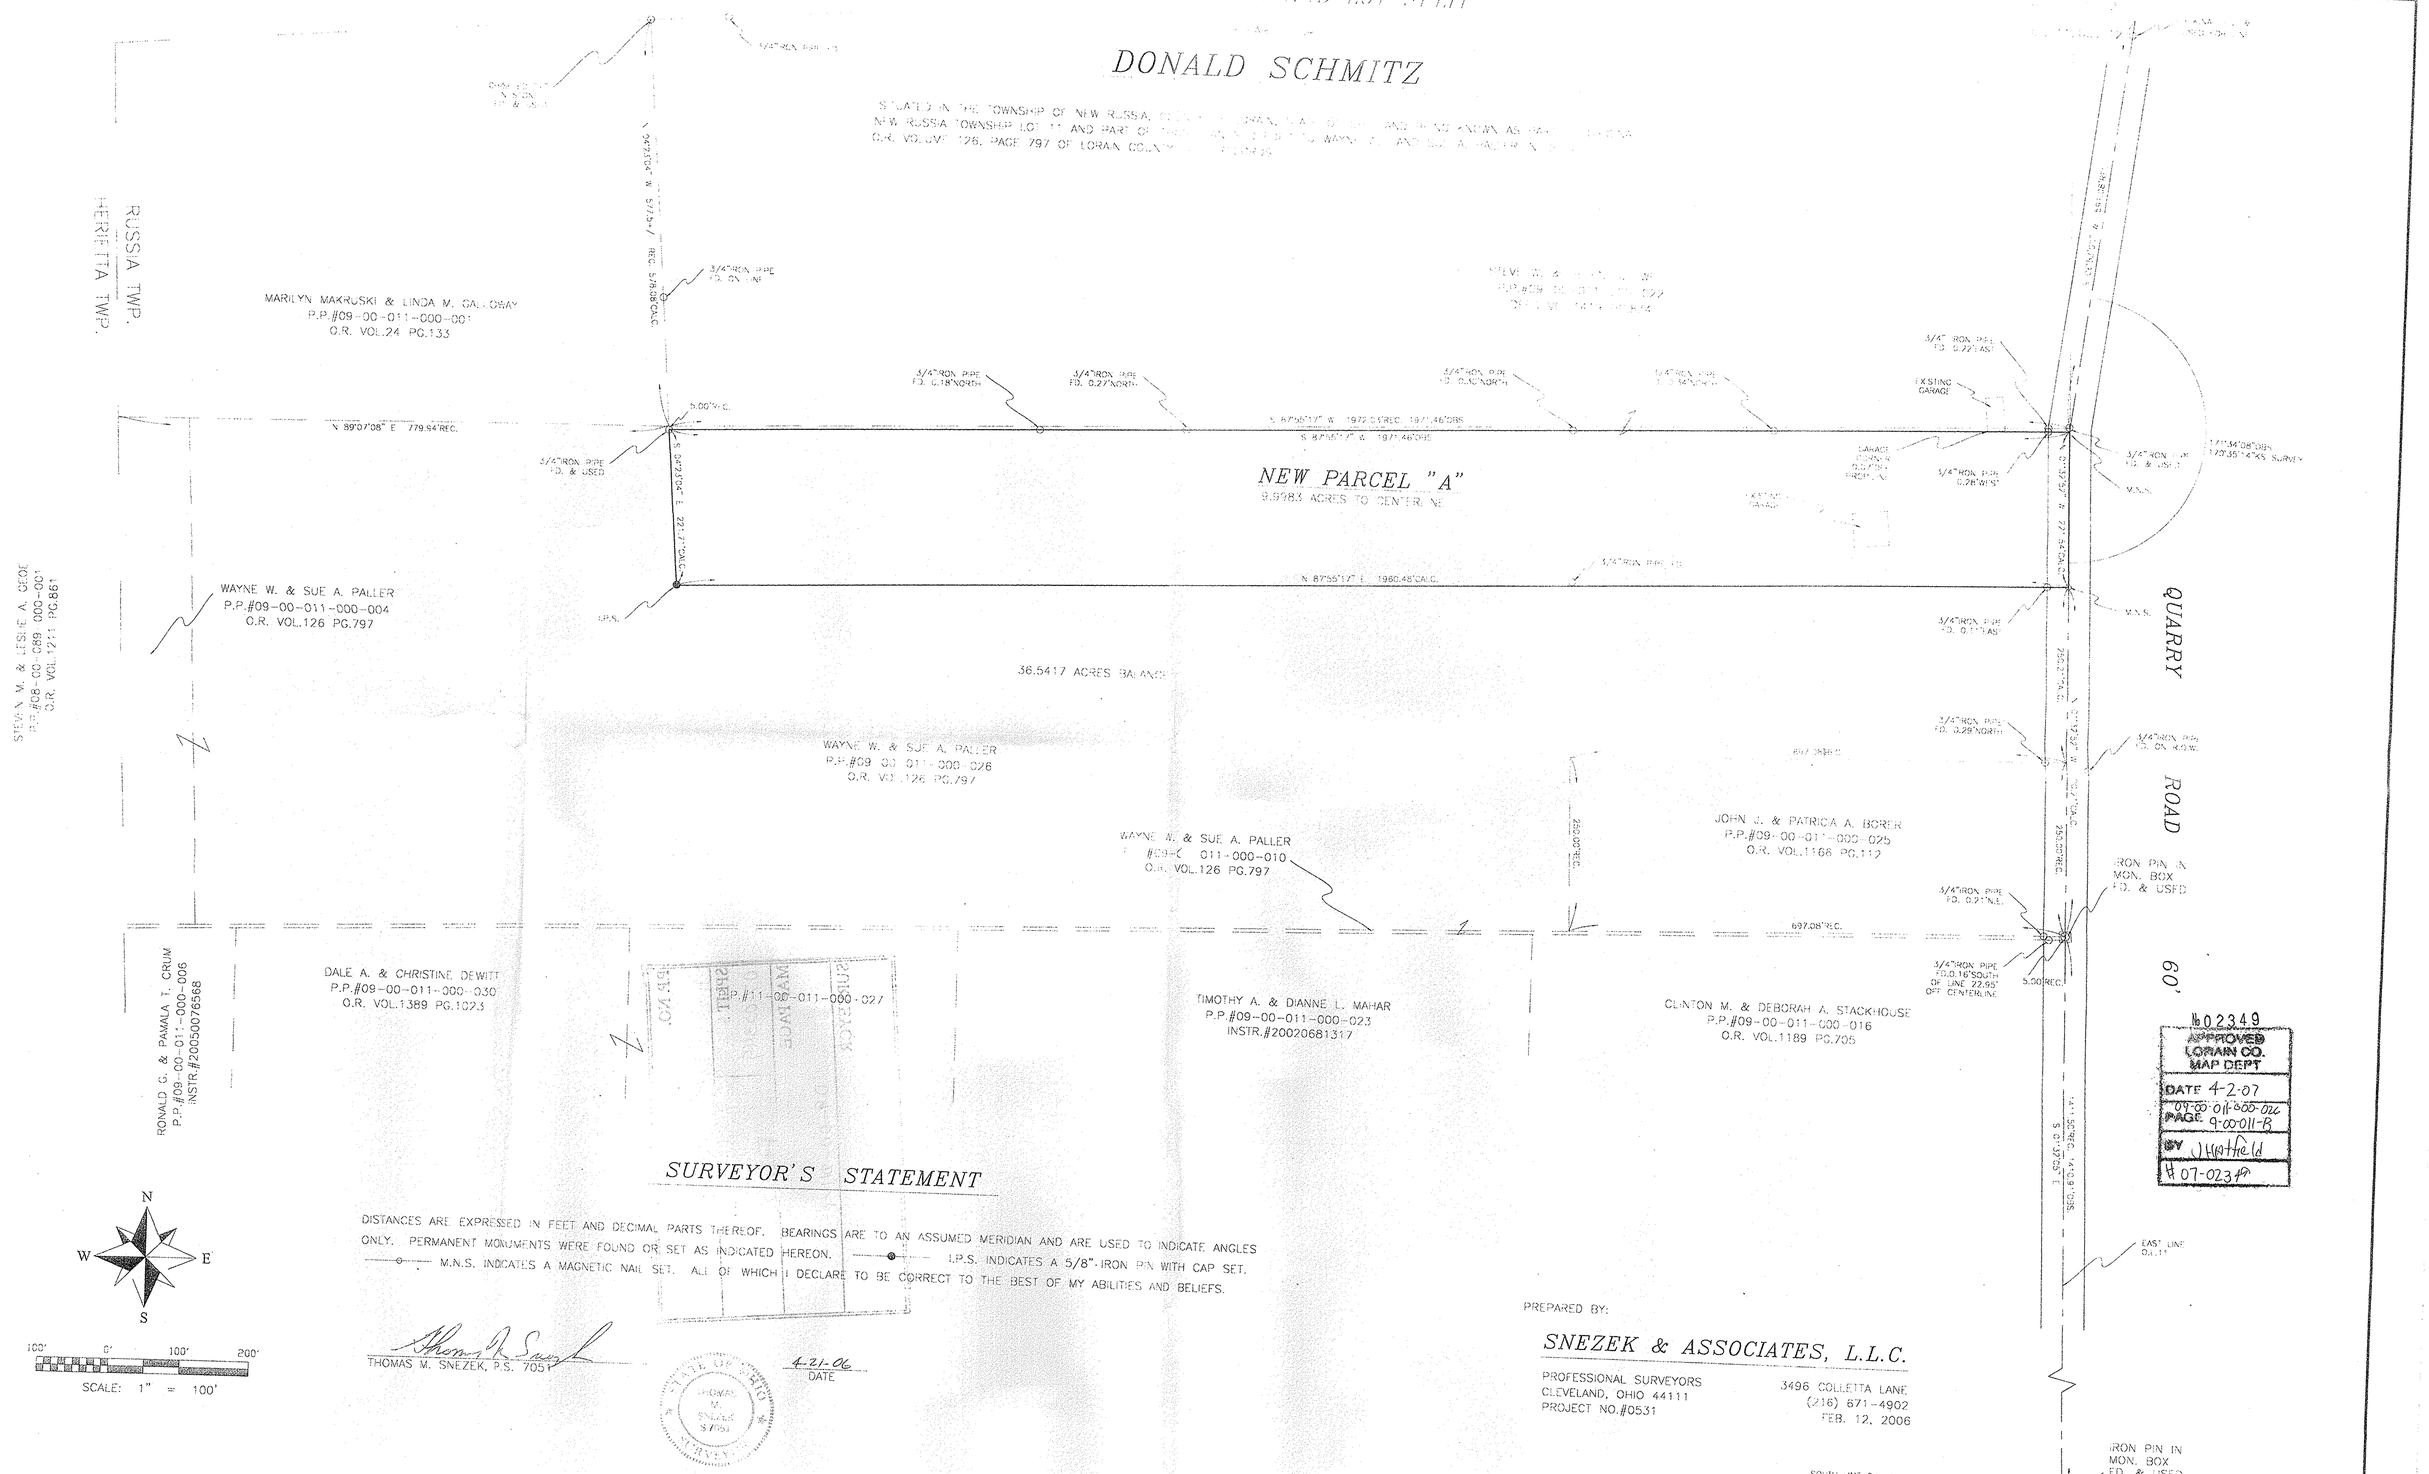

APPROVED
LORAIN CO.
MAP DEPT
DATE 4-2-07
09-00-011-000-026
PAGE 9-00011-B
BY J Hatfield
H 07-023

SURVEYOR'S STATEMENT

DISTANCES ARE EXPRESSED IN FEET AND DECIMAL PARTS THEREOF. BEARINGS ARE TO AN ASSUMED MERIDIAN AND ARE USED TO INDICATE ANGLES ONLY. PERMANENT MONUMENTS WERE FOUND OR SET AS INDICATED HEREON. —o— I.P.S. INDICATES A 5/8" IRON PIN WITH CAP SET. —o— M.N.S. INDICATES A MAGNETIC NAIL SET. ALL OF WHICH I DECLARE TO BE CORRECT TO THE BEST OF MY ABILITIES AND BELIEFS.

THOMAS M. SNEZEK, P.S. 7051

STATE OF OHIO THOMAS M. SNEZEK S-7051

4-21-06
DATE

PREPARED BY:

SNEZEK & ASSOCIATES, L.L.C.

PROFESSIONAL SURVEYORS
CLEVELAND, OHIO 44111
PROJECT NO.#0531

3496 COLLETTA LANE
(216) 671-4902
FEB. 12, 2006