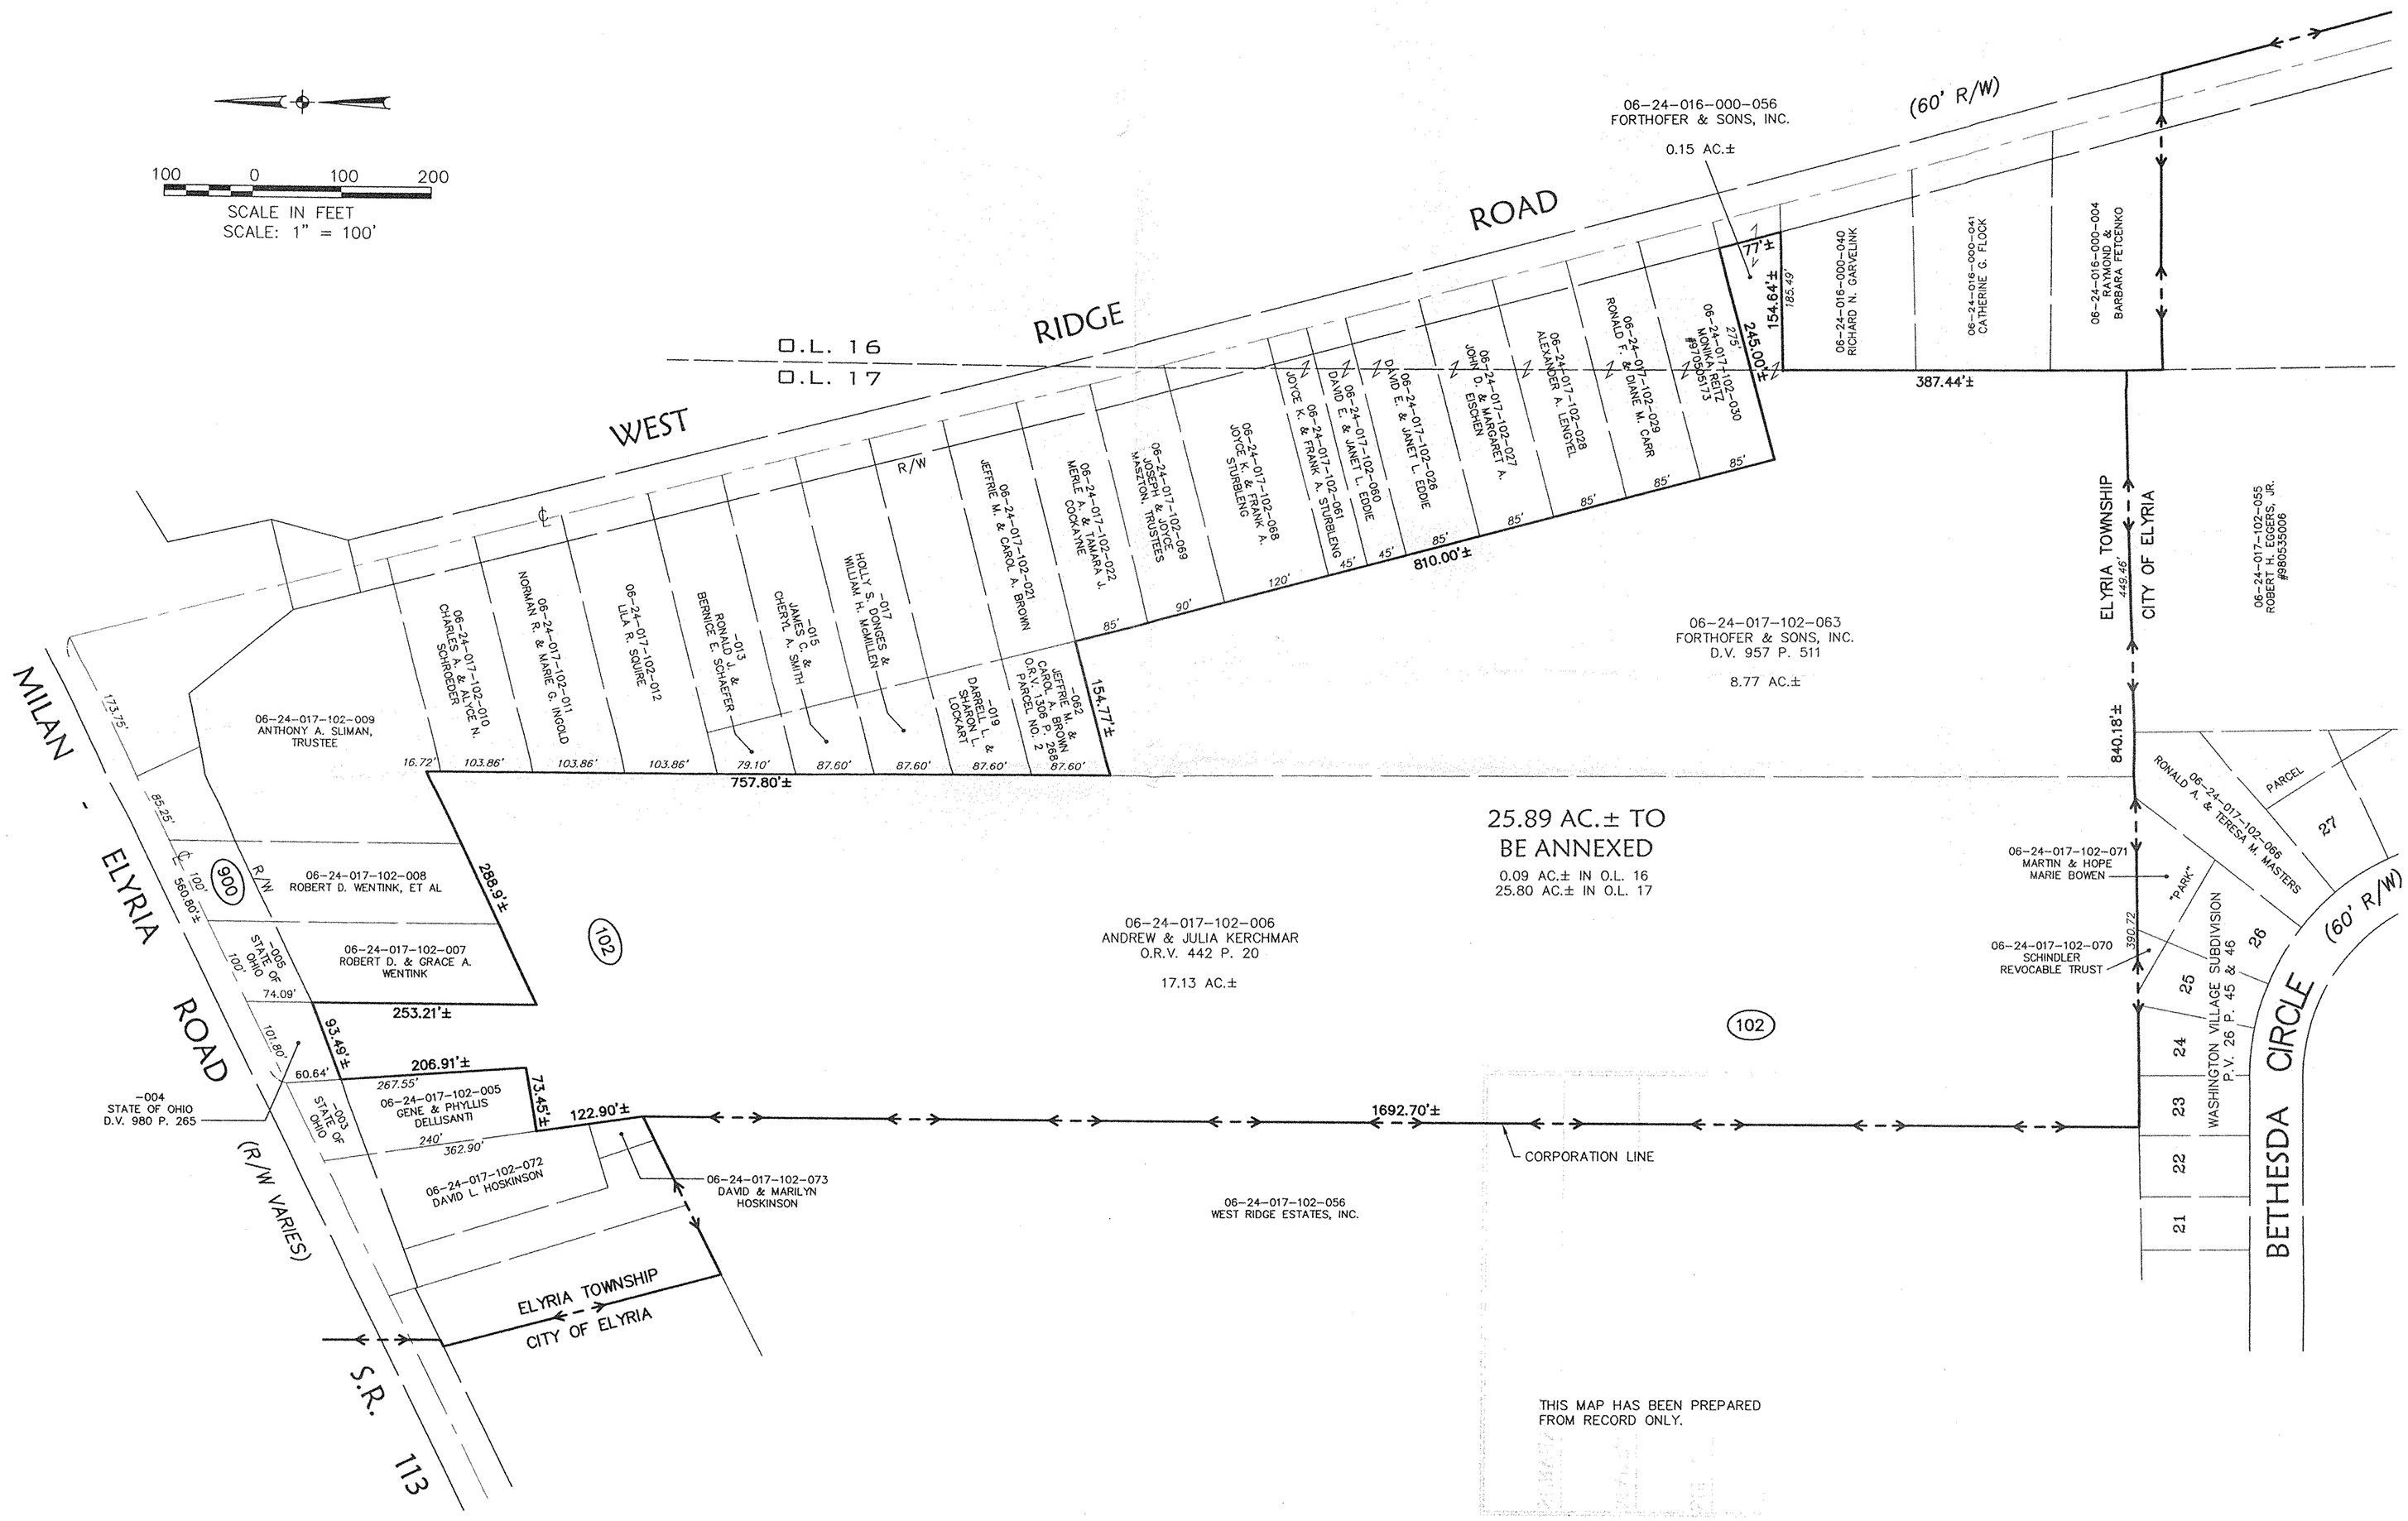

David L. Elwell
DAVID L. ELWELL, REGISTERED SURVEYOR NO. 6333

STATE OF OHIO
DAVID L. ELWELL
6333
REGISTERED
SURVEYOR

DATE: 12-21-01			
DRAWN BY: ABR			
CH'D BY:			
DWG. NAME: 0-ANNEX01			
PATH: 01338			
F.B.			

REVISIONS	DATE	DESCRIPTION	BY
	12-21-01	ORIGINAL ISSUE	ABR

KS ASSOCIATES, INC.
260 Burns Road, Suite 100
P.O. Box 569
Elyria, Ohio 44036
Phone (440) 365-4730
Fax (440) 365-4790
mailroom@ksassoc.com
www.ksassoc.com

ANNEXATION MAP

OF PART OF ORIGINAL ELYRIA TOWNSHIP LOTS NOS. 16 & 17
WEST OF BLACK RIVER
TOWNSHIP OF ELYRIA COUNTY OF LORAIN STATE OF OHIO

SHEET 1 OF 1

JOB NO. 01338