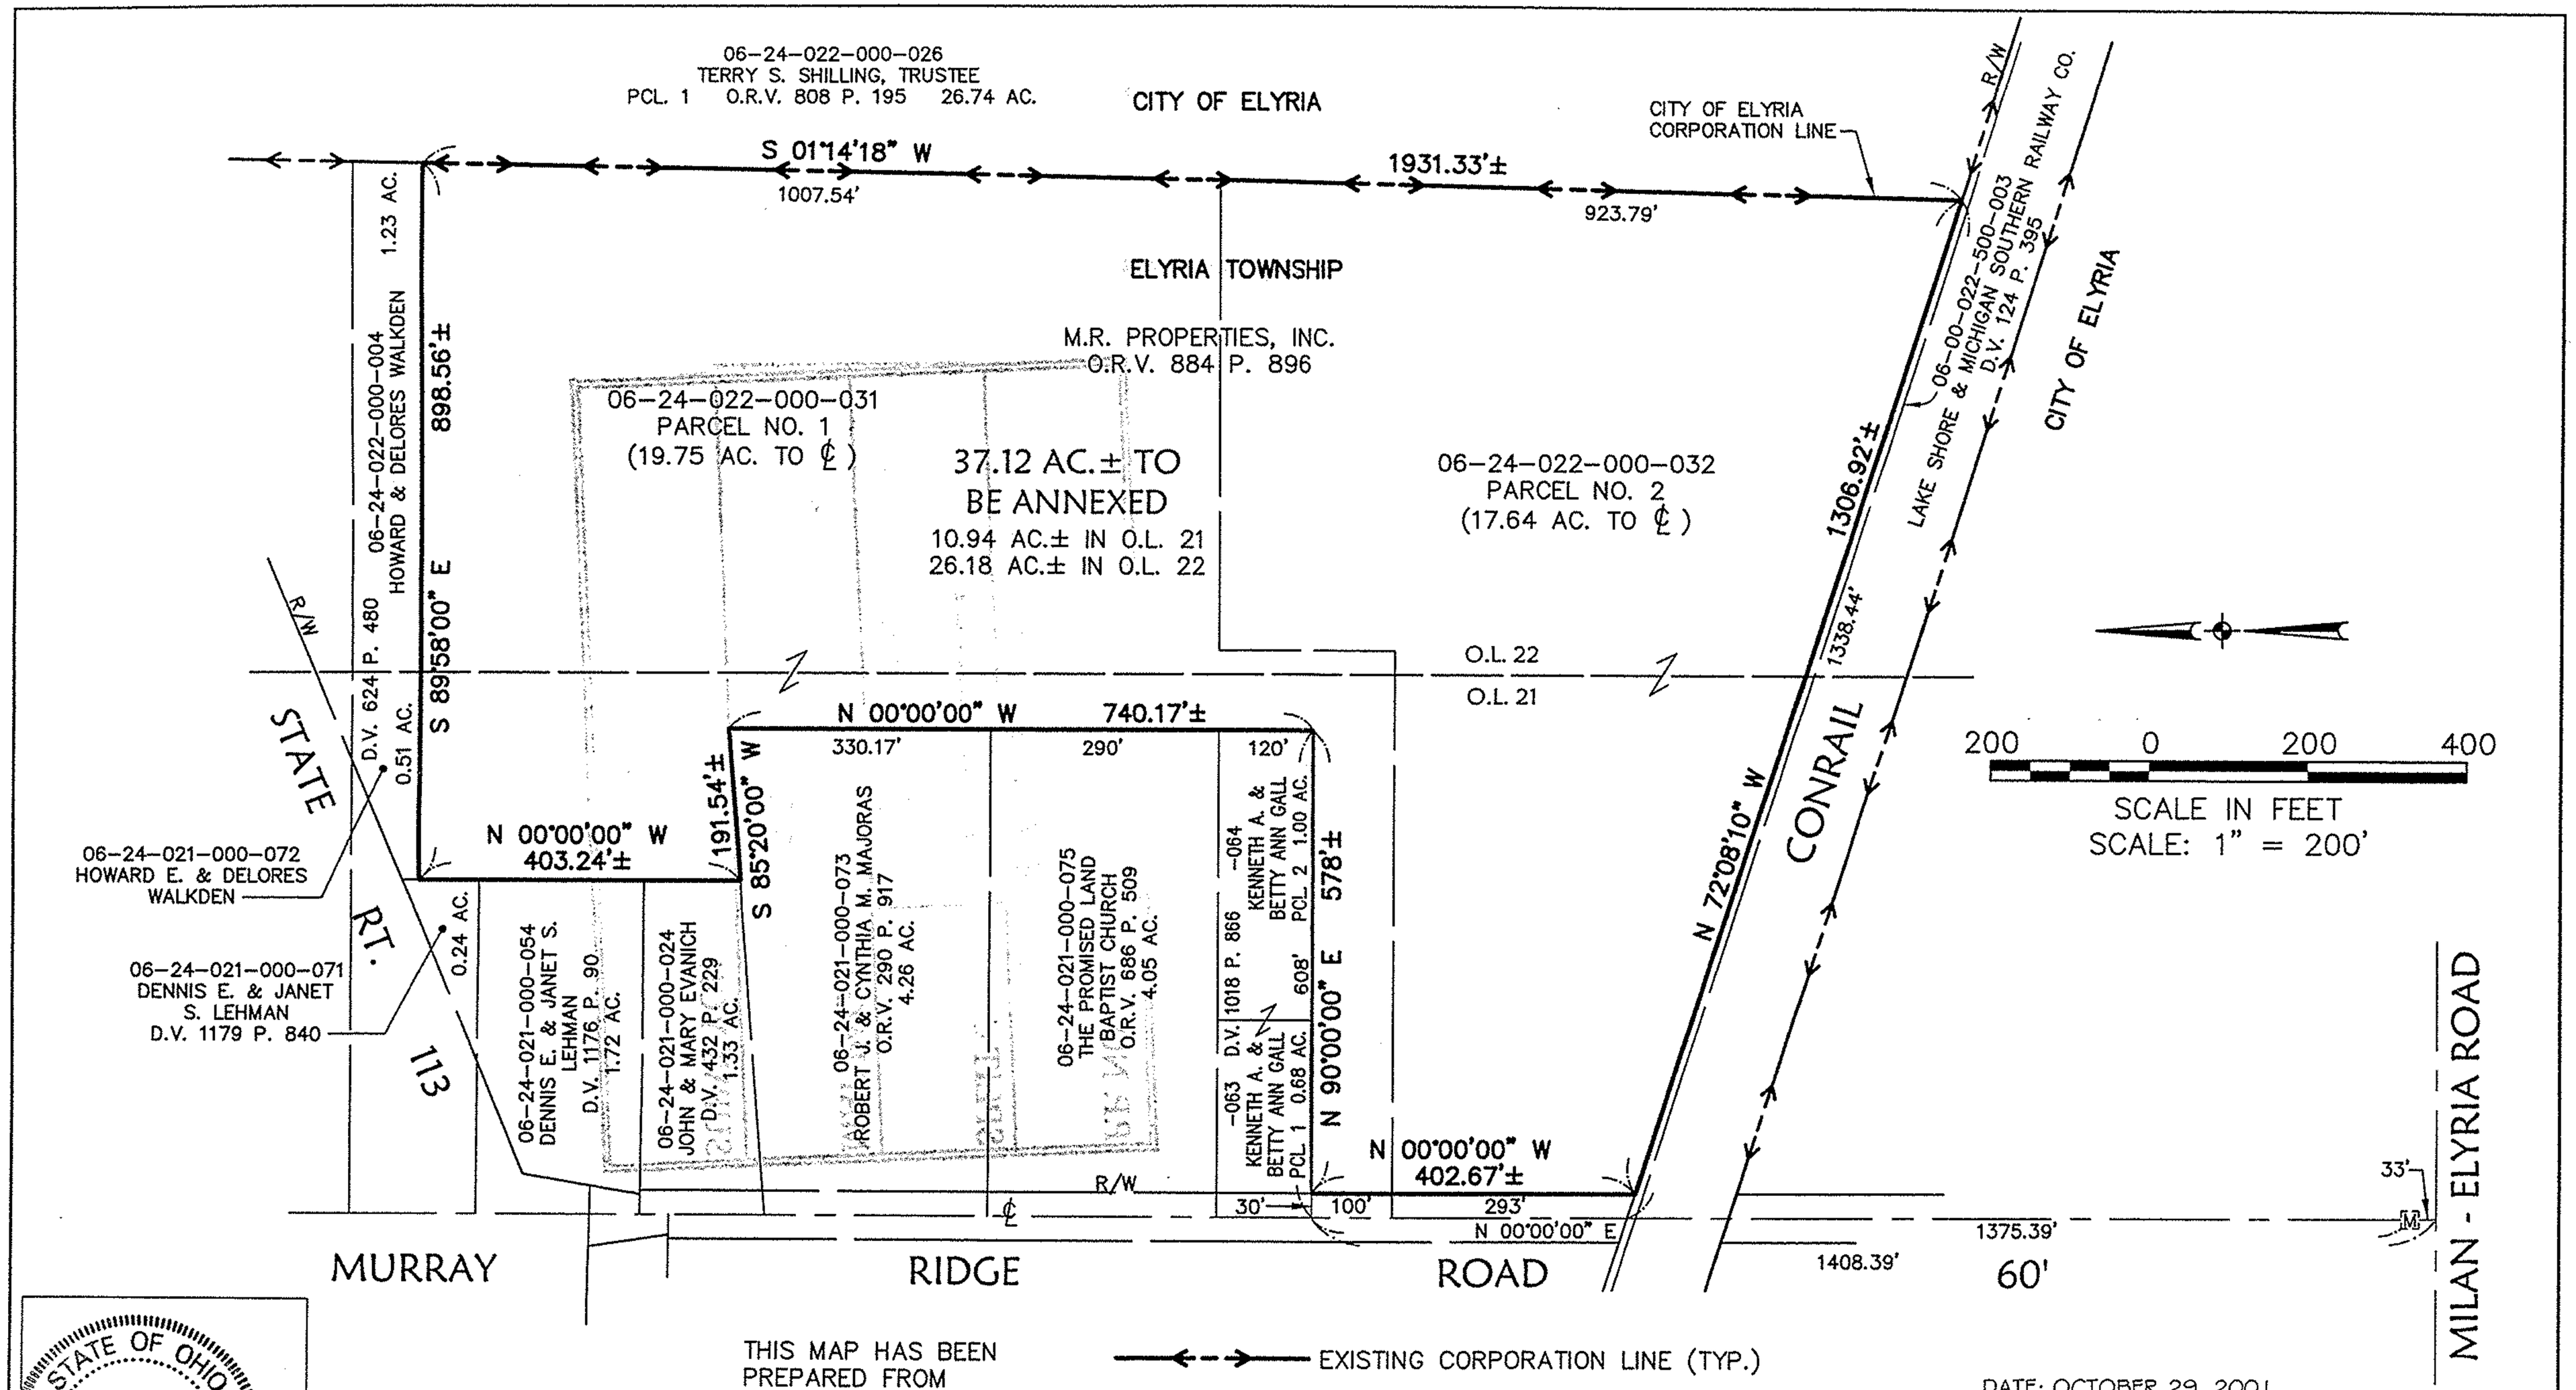

THIS MAP HAS BEEN PREPARED FROM RECORD ONLY.

EXISTING CORPORATION LINE (TYP.)

DATE: OCTOBER 29, 2001

STATE OF OHIO
DAVID L. ELWELL
6333
REGISTERED SURVEYOR

David L. Elwell

DAVID L. ELWELL, REGISTERED SURVEYOR NO. 6333

KS ASSOCIATES
KS ASSOCIATES, INC.
260 Burns Road, Suite 100
P.O. Box 569
Elyria, Ohio 44036
Phone (440) 365-4730
Fax (440) 365-4790
mailroom@ksassoc.com
www.ksassoc.com

ANNEXATION MAP

OF PART OF
ORIGINAL ELYRIA TOWNSHIP LOTS NO. 21 & 22
WEST OF BLACK RIVER
TOWNSHIP OF ELYRIA, COUNTY OF LORAIN, STATE OF OHIO

JOB NO.: 01317

DWG. NAME: O-ANNEX01