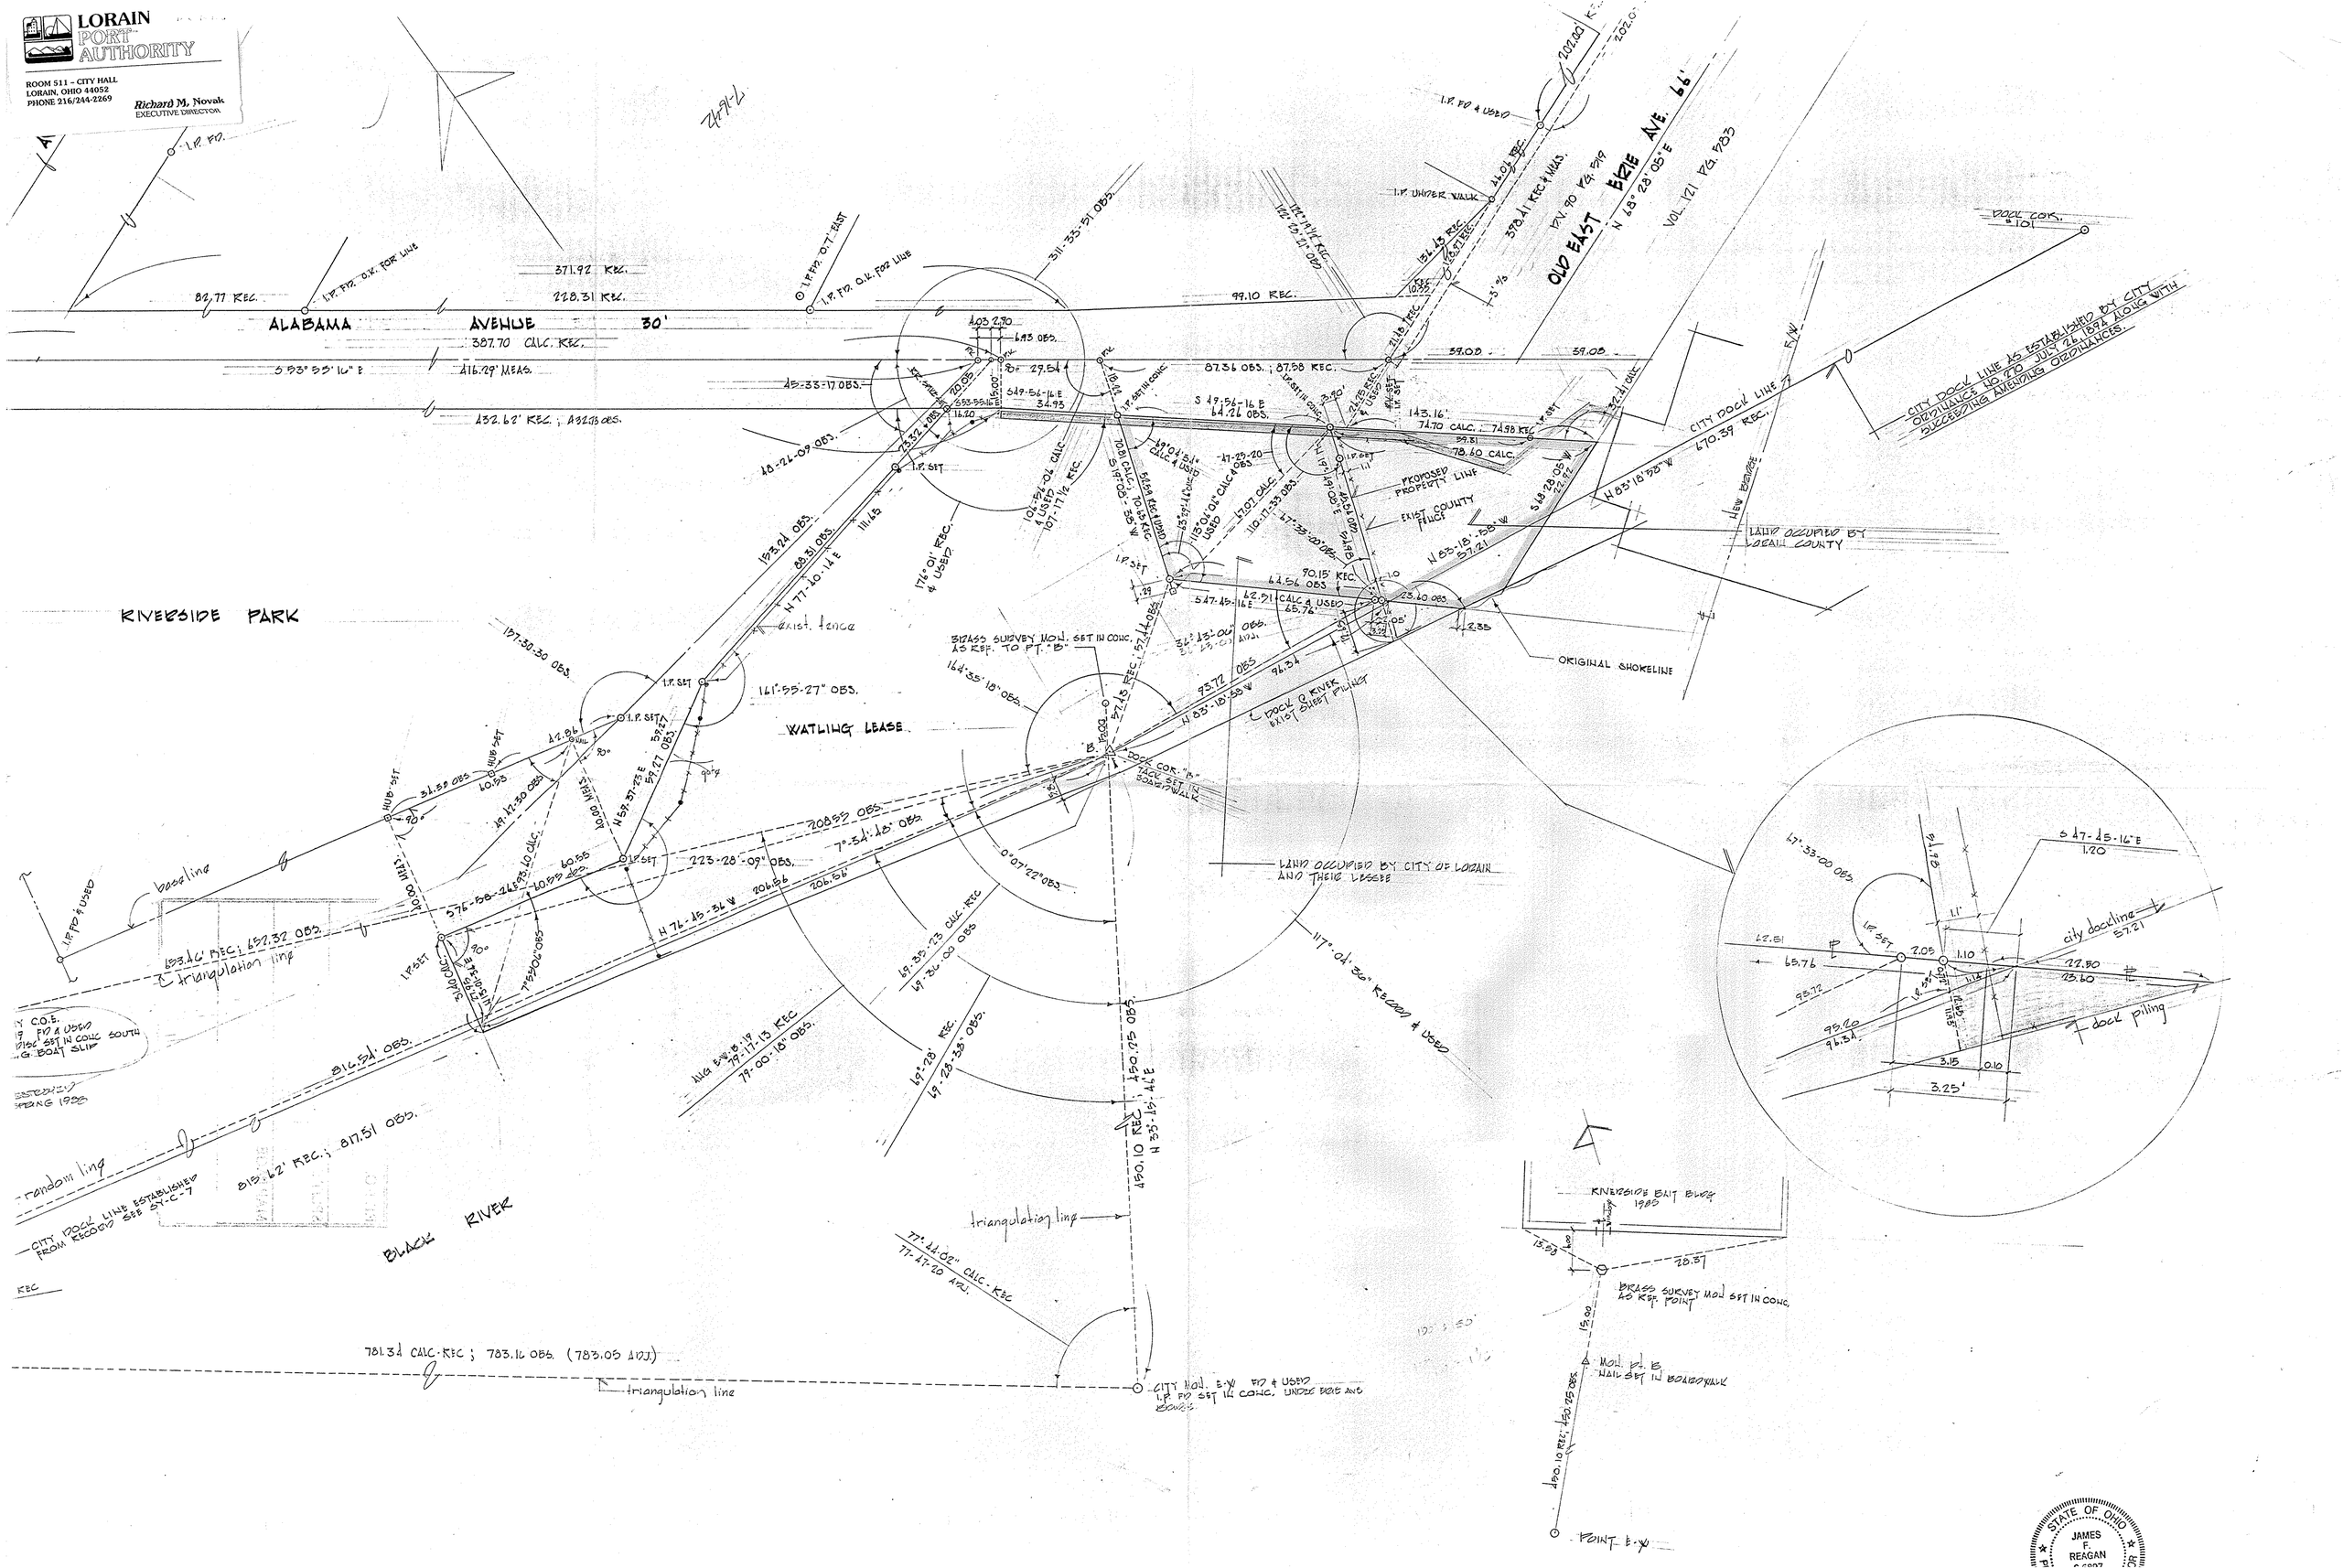LORAIN PORT AUTHORITY
ROOM 511 – CITY HALL
LORAIN, OHIO 44052
PHONE 216/244-2269
Richard M. Novak
EXECUTIVE DIRECTOR