PREPARED FOR: REMON CORP.
37000 CENTER RIDGE ROAD
NORTH RIDGEVILLE, OHIO

PREPARED BY: HAPONEK & ASSOCIATES
34100 CENTER RIDGE ROAD
NORTH RIDGEVILLE, OHIO

Scale: 1"=30'
JUNE – 1998

S-6211

PART OF ADDN TO RIDGEVILLE HEIGHTS No 2

ORIGINAL RIDGEVILLE TOWNSHIP LOT 9
CITY OF NORTH RIDGEVILLE COUNTY OF LORAIN
STATE OF OHIO

SPLIT PPN 07-00-009-116-052

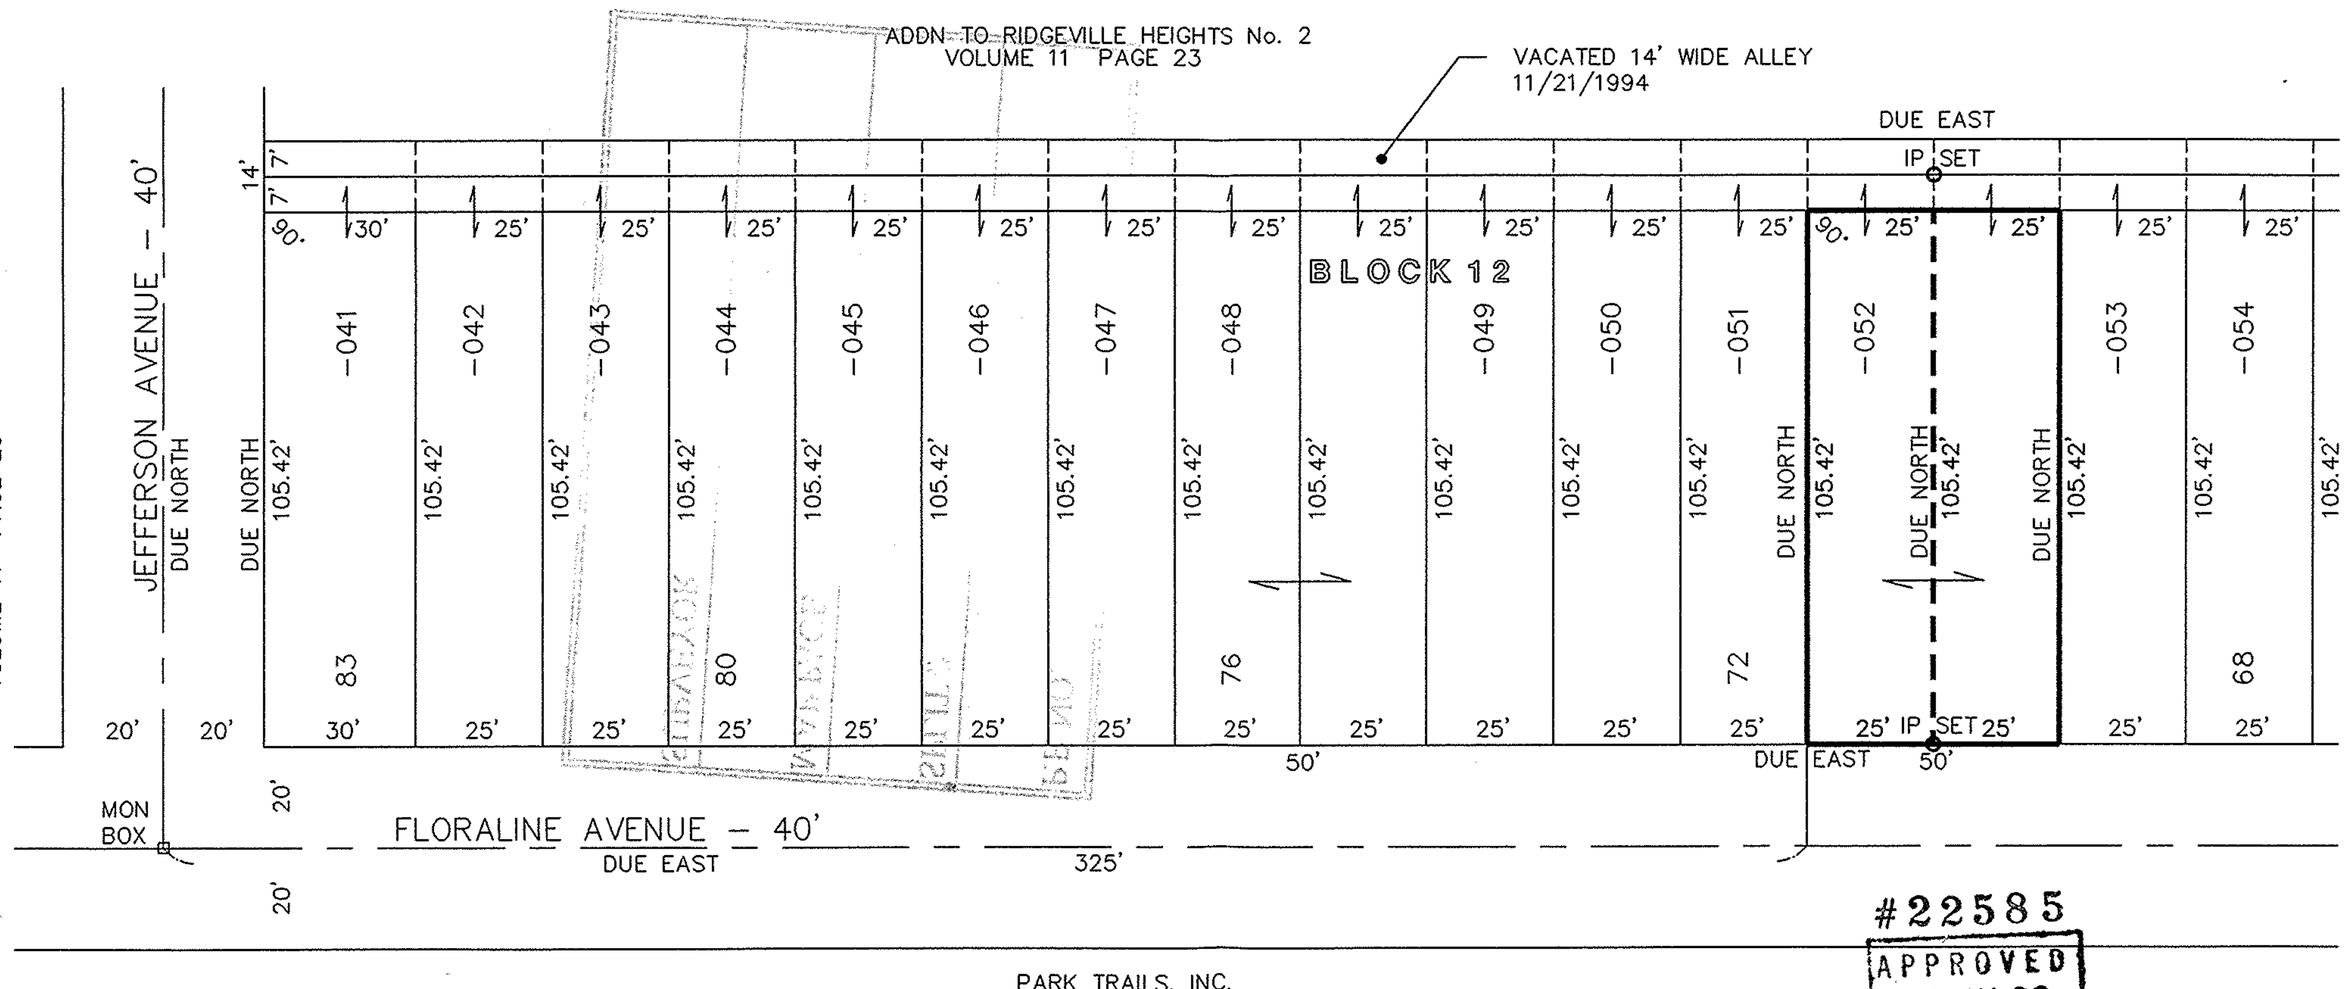

#22585
APPROVED
LORAIN CO.
MAP DEPT.
DATE 7/13/98
PAGE 7-00-009-B
BY TJS
VOID AFTER 22585

DWG CODE: FLORSPLT.DWG