WEST LORAIN

GENERATING STATION PROPERTY
CITY OF LORAIN
LORAIN CO.
OHIO EDISON CO.

0 40 80 120 160 200 50 300 50 400

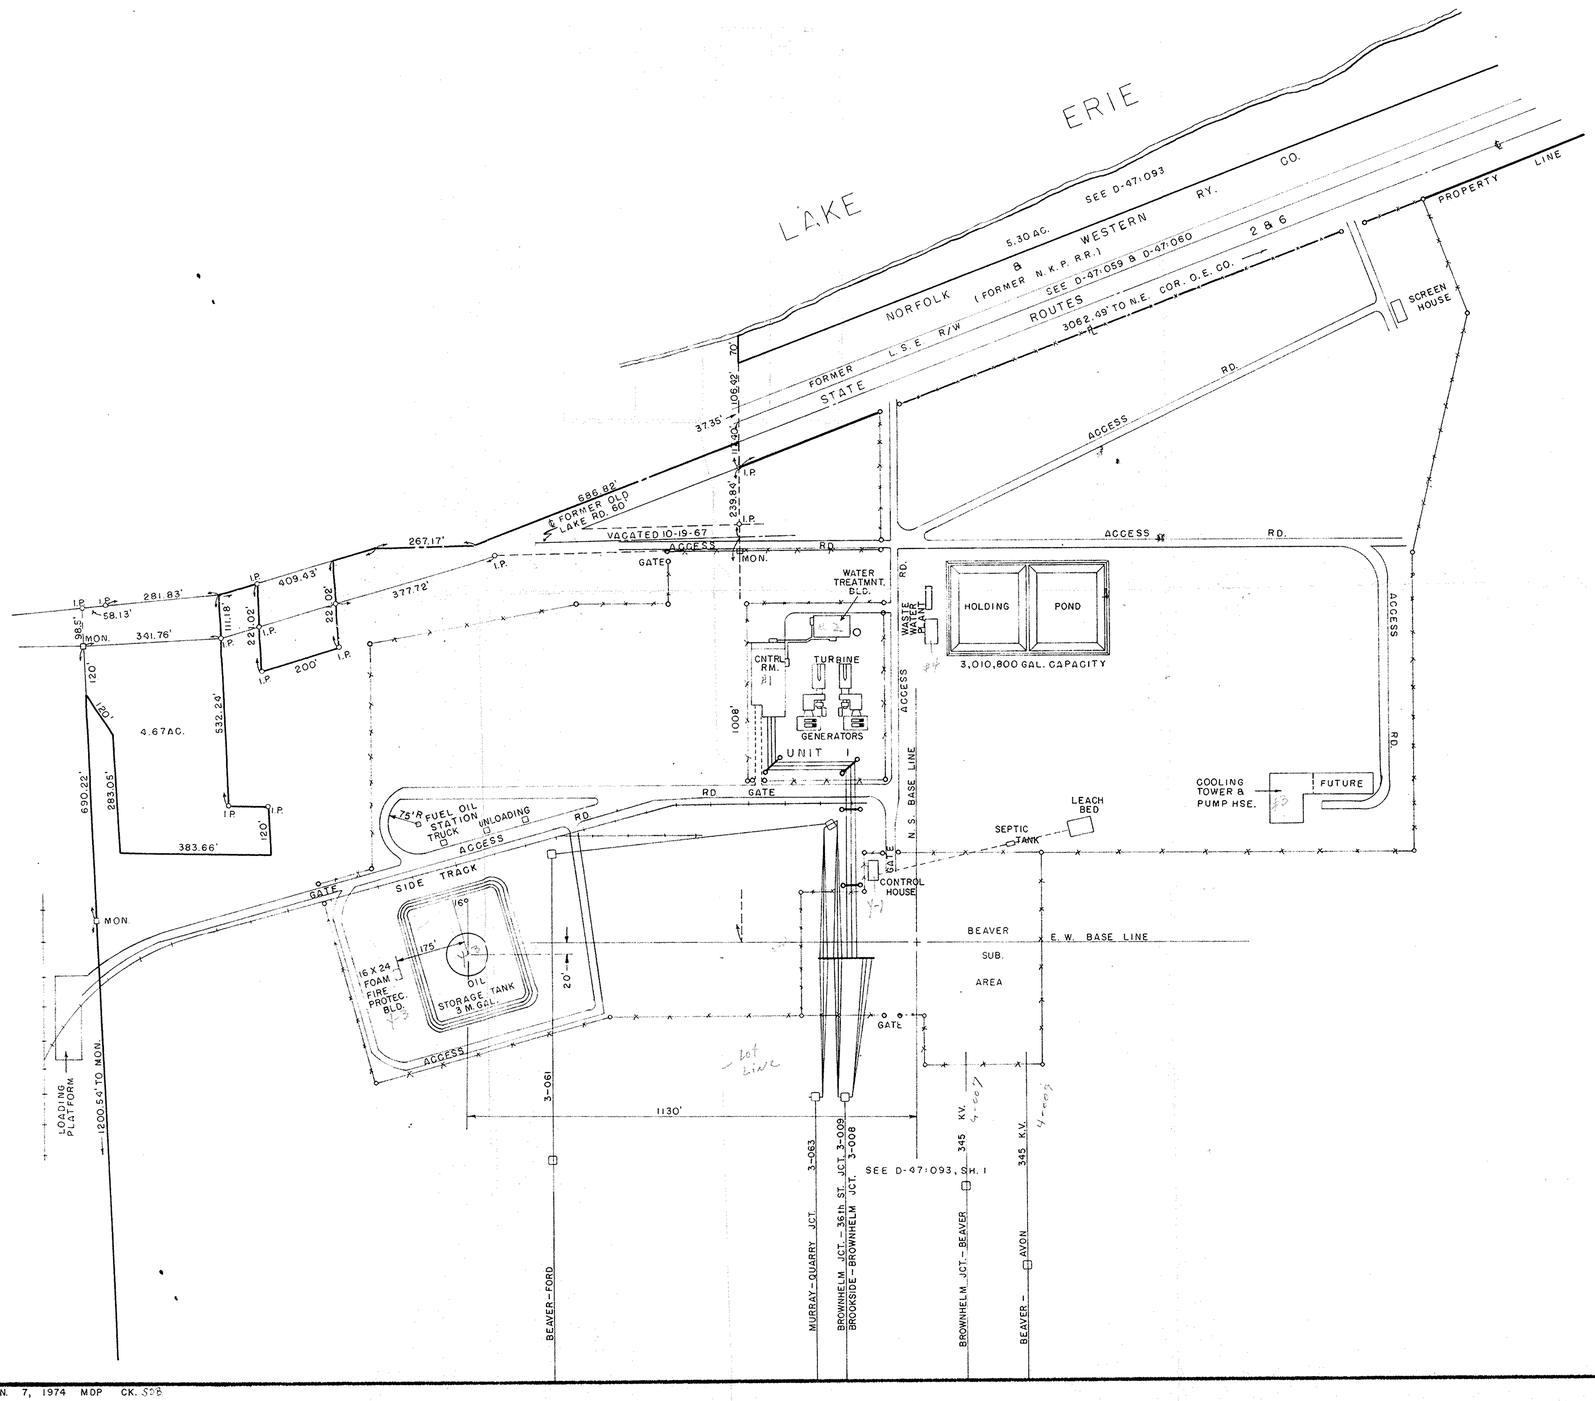

DWG. TAKEN FROM COMMONWEALTH ASSOCIATES INC.
WEST LORAIN PLANT SITE; NO. O-LE-432-G-1901
SH. 1, DTD. 8-16-73.

LAKE ERIE DIVISION

JAN. 7, 1974 MDP CK. SDB

47:093