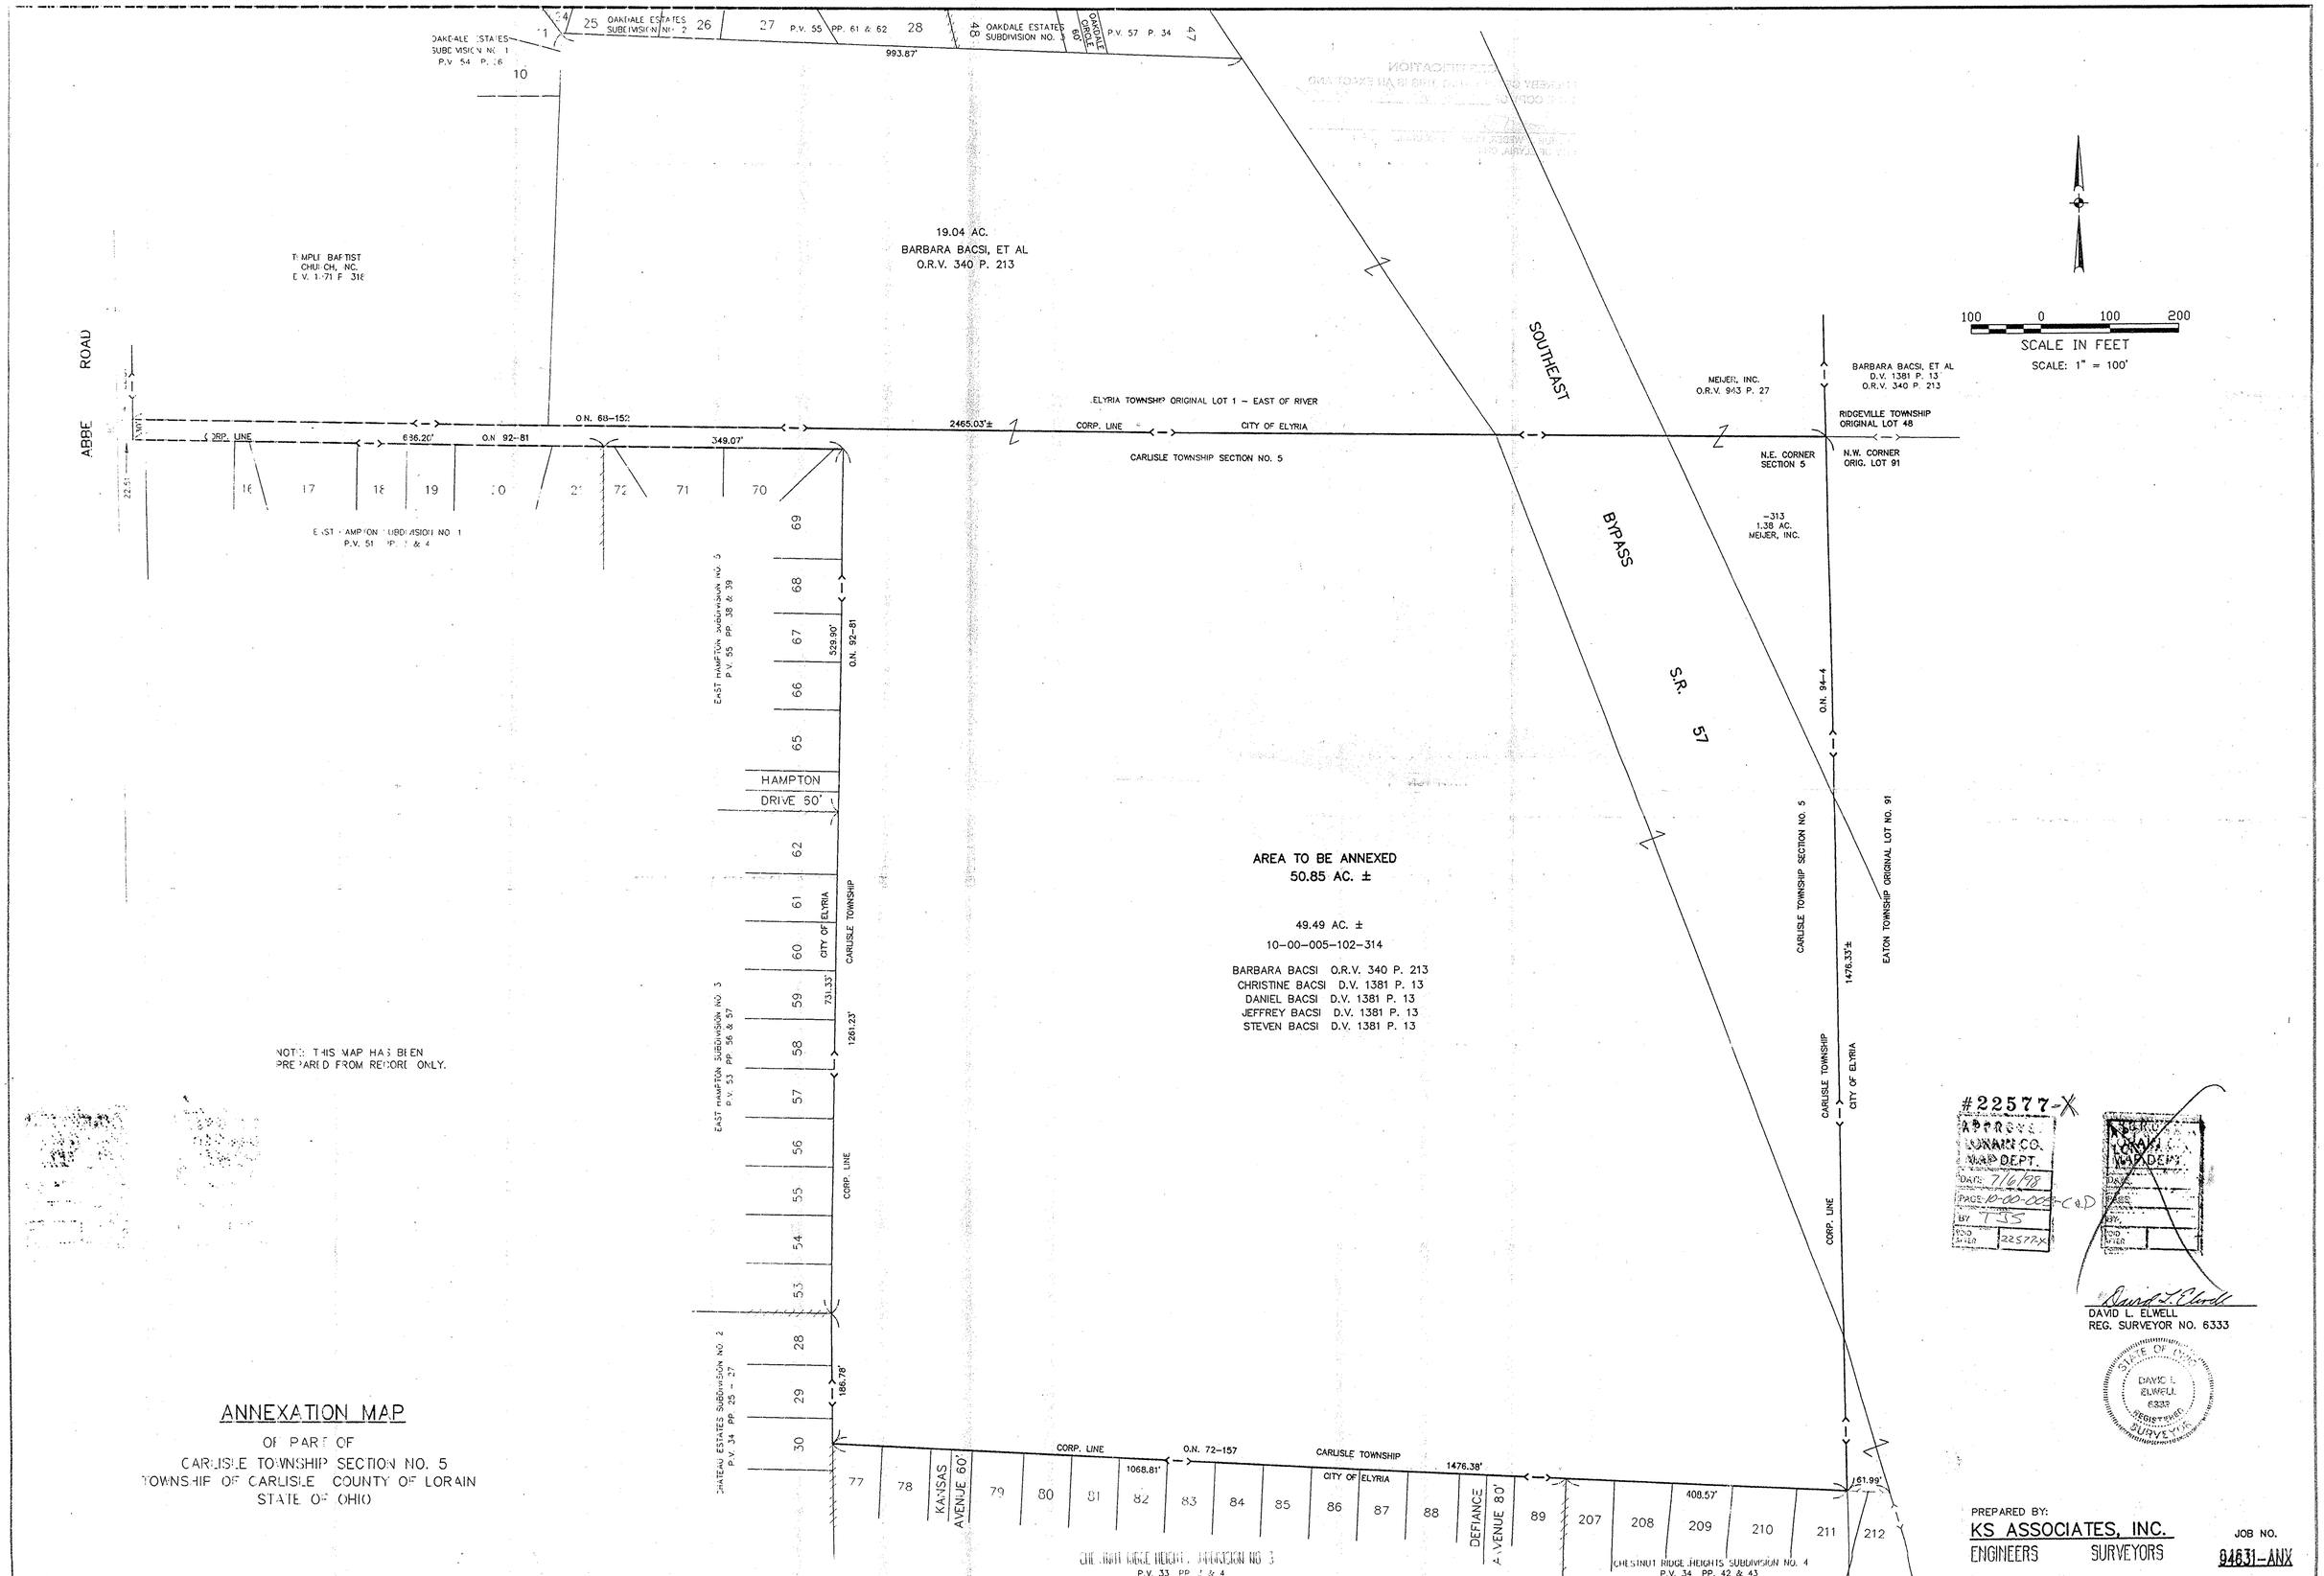

NOTE: THIS MAP HAS BEEN PREPARED FROM RECORD ONLY.

ANNEXATION MAP

OF PART OF
CARLISLE TOWNSHIP SECTION NO. 5
TOWNSHIP OF CARLISLE COUNTY OF LORAIN
STATE OF OHIO

#22577-X
APPROVED
LORAIN CO.
MAP DEPT.
DATE: 7/6/98
PAGE: 10-00-005-C&D
BY: TJS
DO NOT ENTER: 22577-X

NOTICE
LORAIN CO.
MAP DEPT.
DATE
PAGE
BY
DO NOT ENTER

David L. Elwell
DAVID L. ELWELL
REG. SURVEYOR NO. 6333

STATE OF OHIO
DAVID L. ELWELL
6333
REGISTERED SURVEYOR

PREPARED BY:
KS ASSOCIATES, INC.
ENGINEERS SURVEYORS

JOB NO.
94631-ANX