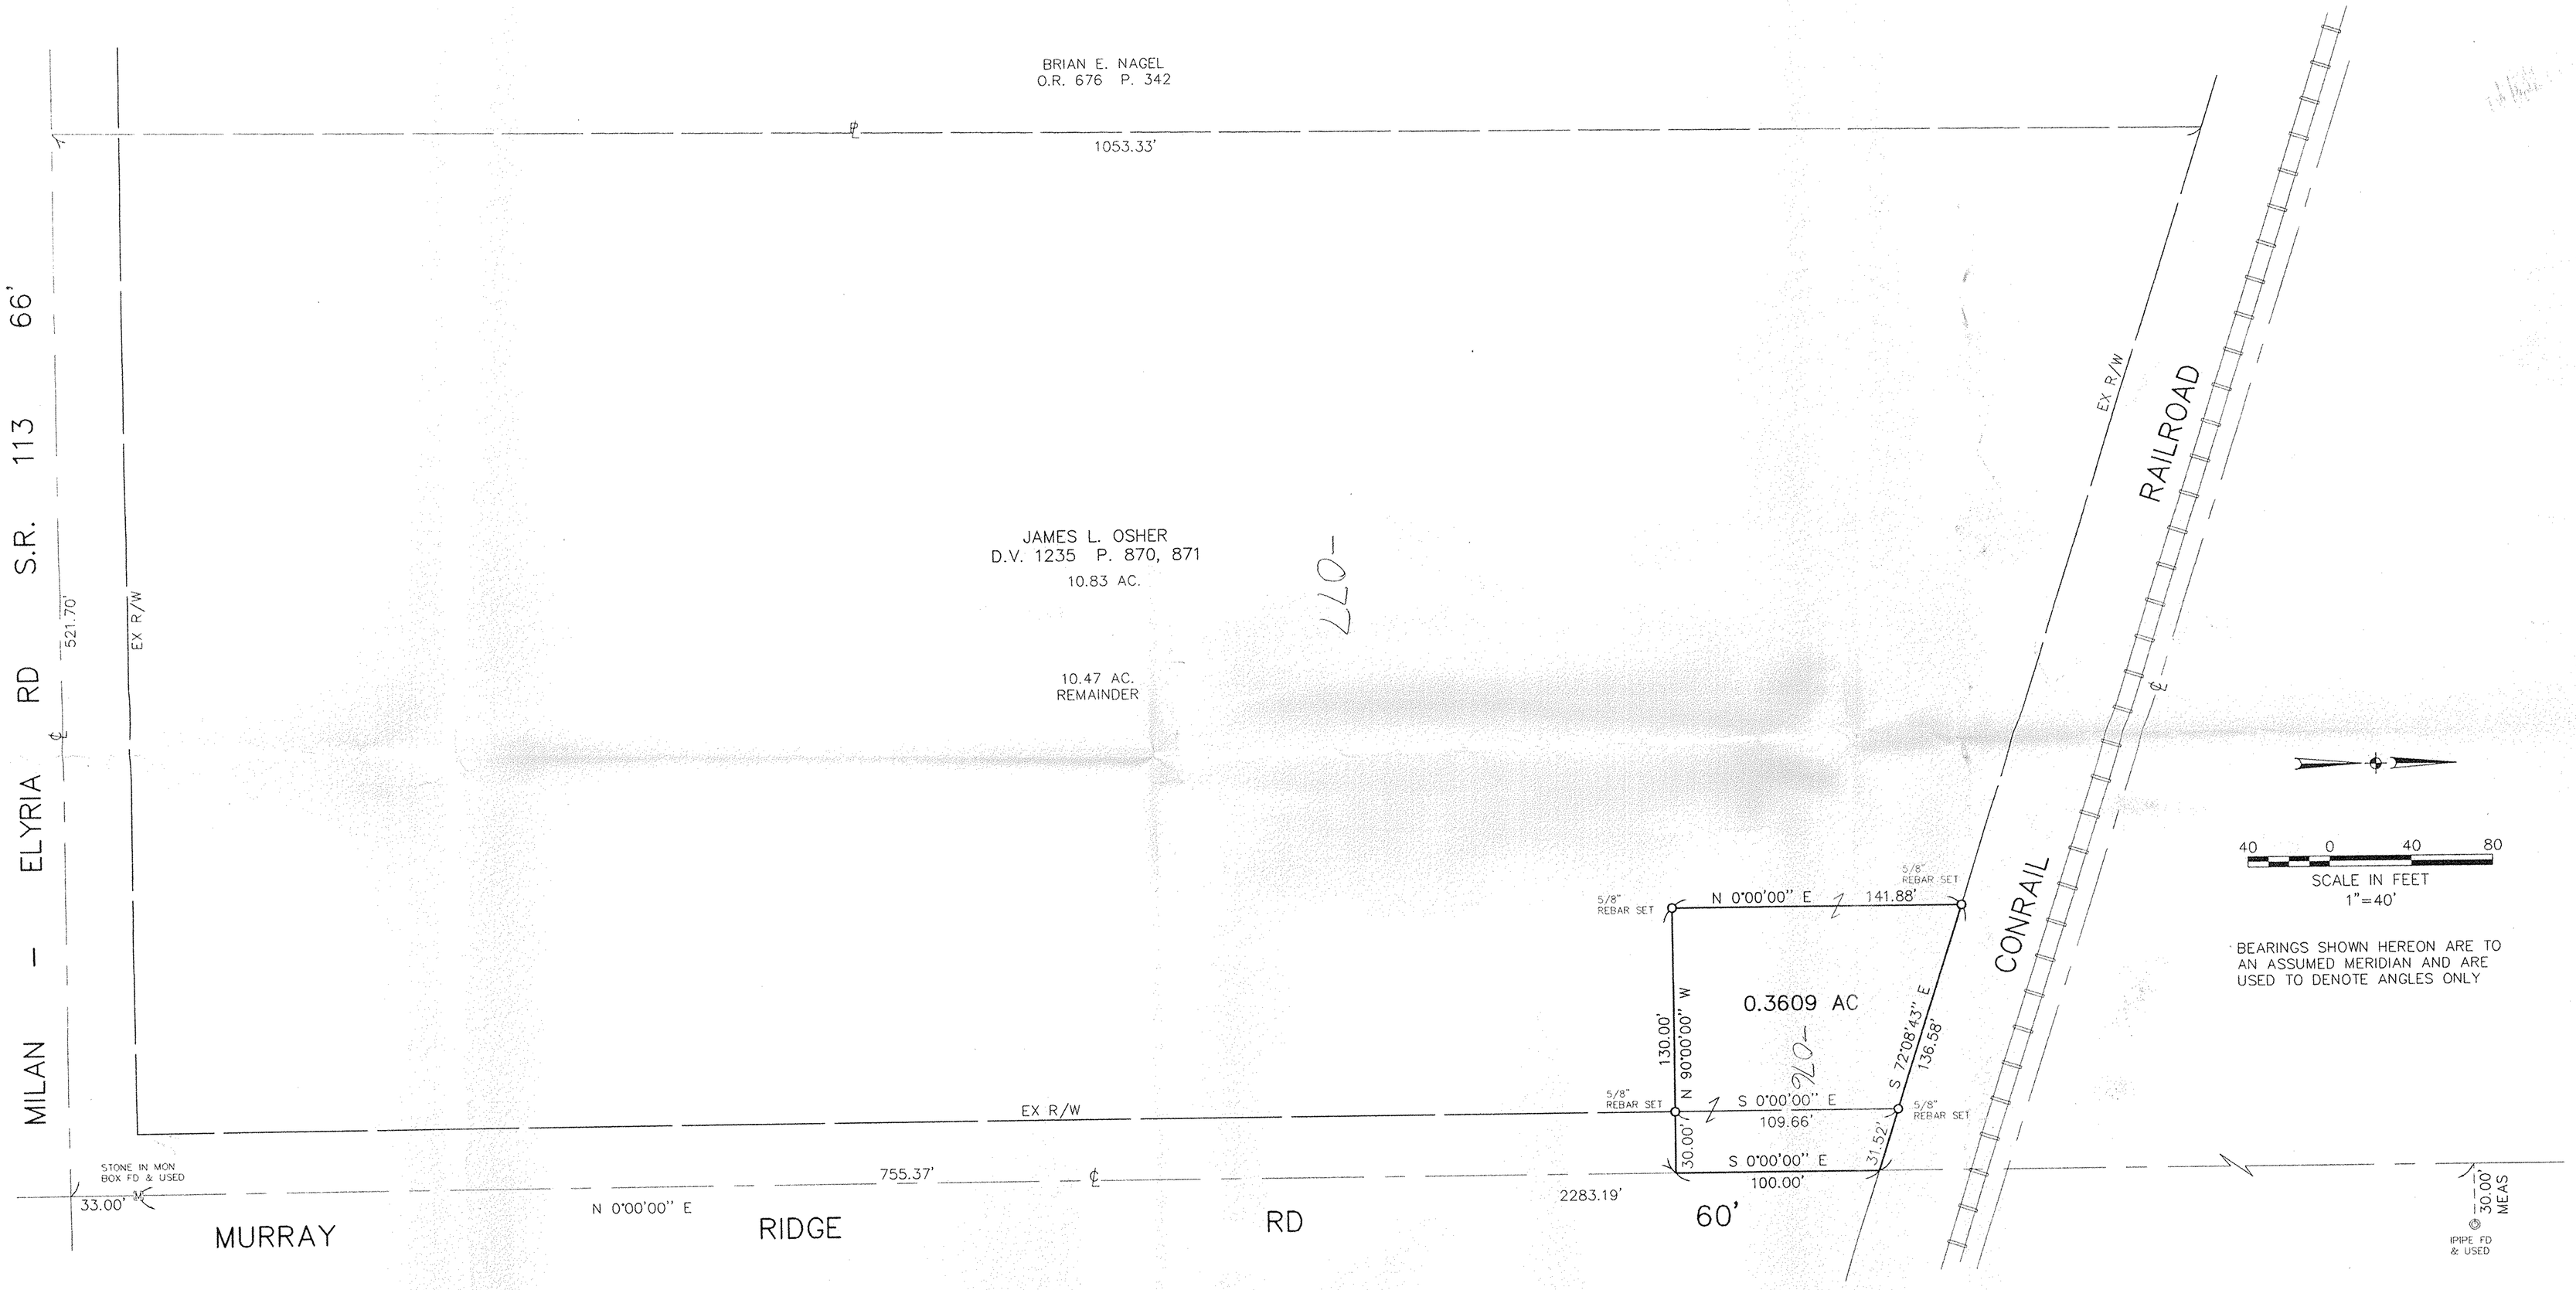

David L. Elwell
DAVID L. ELWELL, REG. SURVEYOR No. 6333

STATE OF OHIO
DAVID L. ELWELL
6333
REGISTERED SURVEYOR

RECEIVED
JUN - 8 1998
BUILDING DEPT.

#22579
APPROVED
LORAIN CO.
MAP DEPT.
DATE 7/8/98
PAGE 6-75 & 6-76
BY TJS
VOID AFTER 22579

PRINTED
MAY 22 1998
KS ASSOCIATES, INC.

DATE:	5-21-98
DRAWN BY:	ABR
CH'D BY:	
F.B.	490
DWG. NAME:	98062-3\0-SURV01

REVISIONS

PLAT OF SURVEY
PARCEL SPLIT

PART OF ELYRIA TOWNSHIP ORIGINAL LOT 21
WEST OF BLACK RIVER
CITY OF ELYRIA COUNTY OF LORAIN
STATE OF OHIO

KS ASSOCIATES, INC.
ENGINEERS/SURVEYORS
424 Middle Avenue
P.O. Box 89
Elyria, Ohio 44036
PHONE: (440) 322-6317 * FAX: (440) 284-0623

ENGINEERS/SURVEYORS
KS ASSOCIATES INCORPORATED

SHEET 1 OF 1
JOB NO 98062-