PLAT OF LOT SPLIT
FOR
SCHAFER DEVELOPMENT CO. INC.

PART OF ORIGINAL AVON TOWNSHIP SECTION NO. 24
CITY OF AVON, COUNTY OF LORAIN, STATE OF OHIO

GRAPHIC SCALE

50 0 25 50 100

(IN FEET)
1 inch = 50 ft.

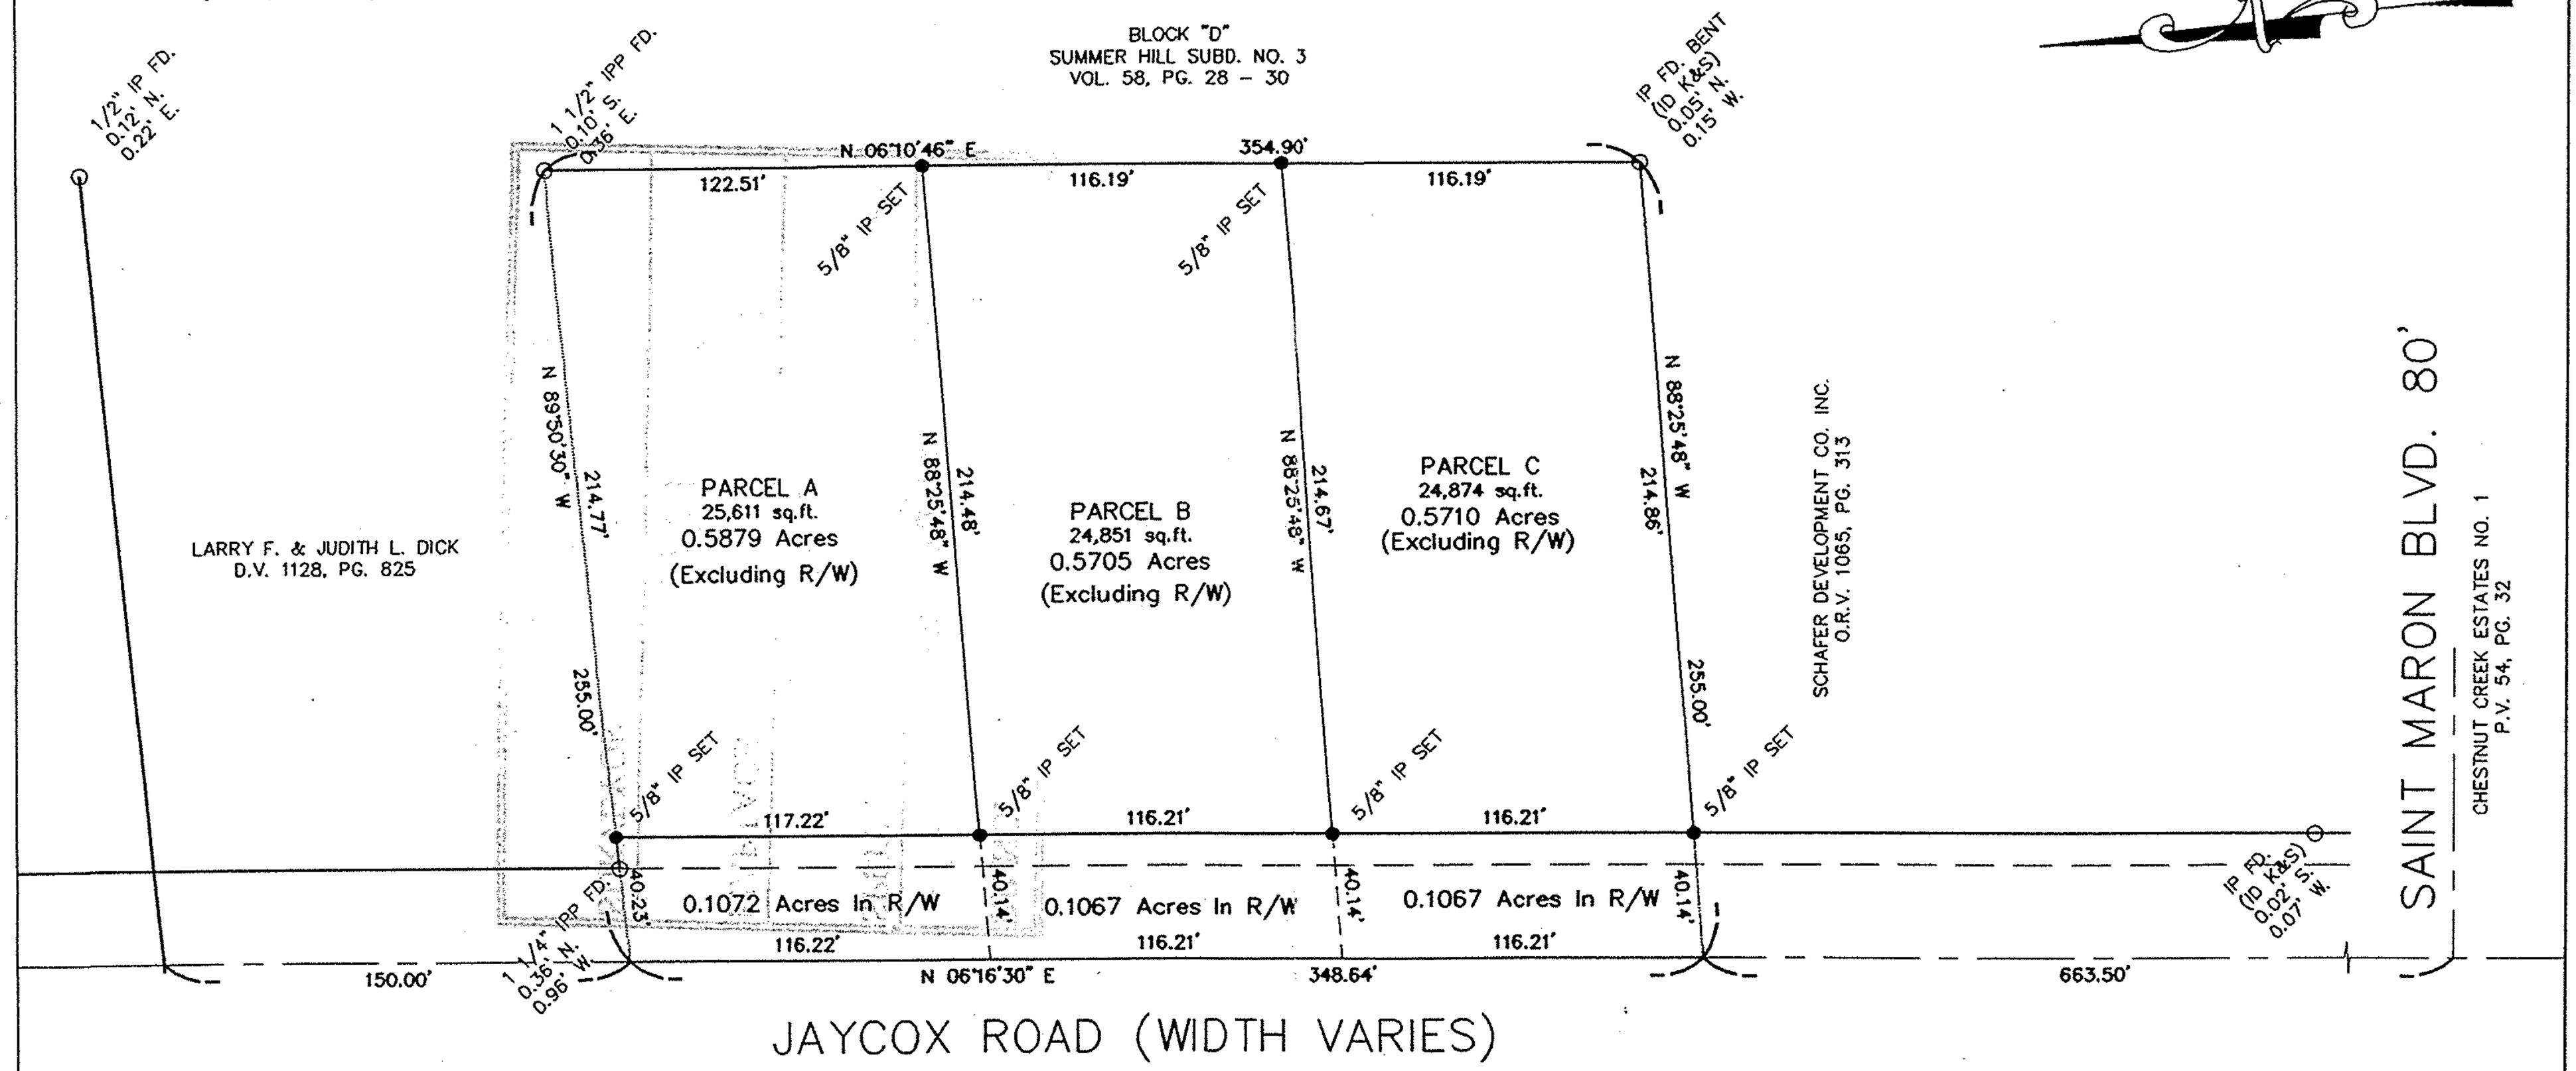

DIMENSIONS ARE EXPRESSED IN FEET AND DECIMAL PARTS THEREOF, ALL OF WHICH I CERTIFY TO BE CORRECT BASED ON A BOUNDARY SURVEY BY JAMES ALLEN RESAR, P.S. NO. 6361.

Richard A. Thompson 5-21-98
RICHARD A. THOMPSON P.S. NO. 7388

STATE OF OHIO
RICHARD A. THOMPSON JR.
S-7388
REGISTERED
PROFESSIONAL SURVEYOR

FEBRUARY, 1997

L.D.C. Inc. d.b.a.
LAND DESIGN consultants
Civil Engineers and Surveyors
8585 EAST AVENUE · MENTOR, OHIO 44060
TELEPHONE 255-8463 354-8938 951-LAND

SCHAD1-9701