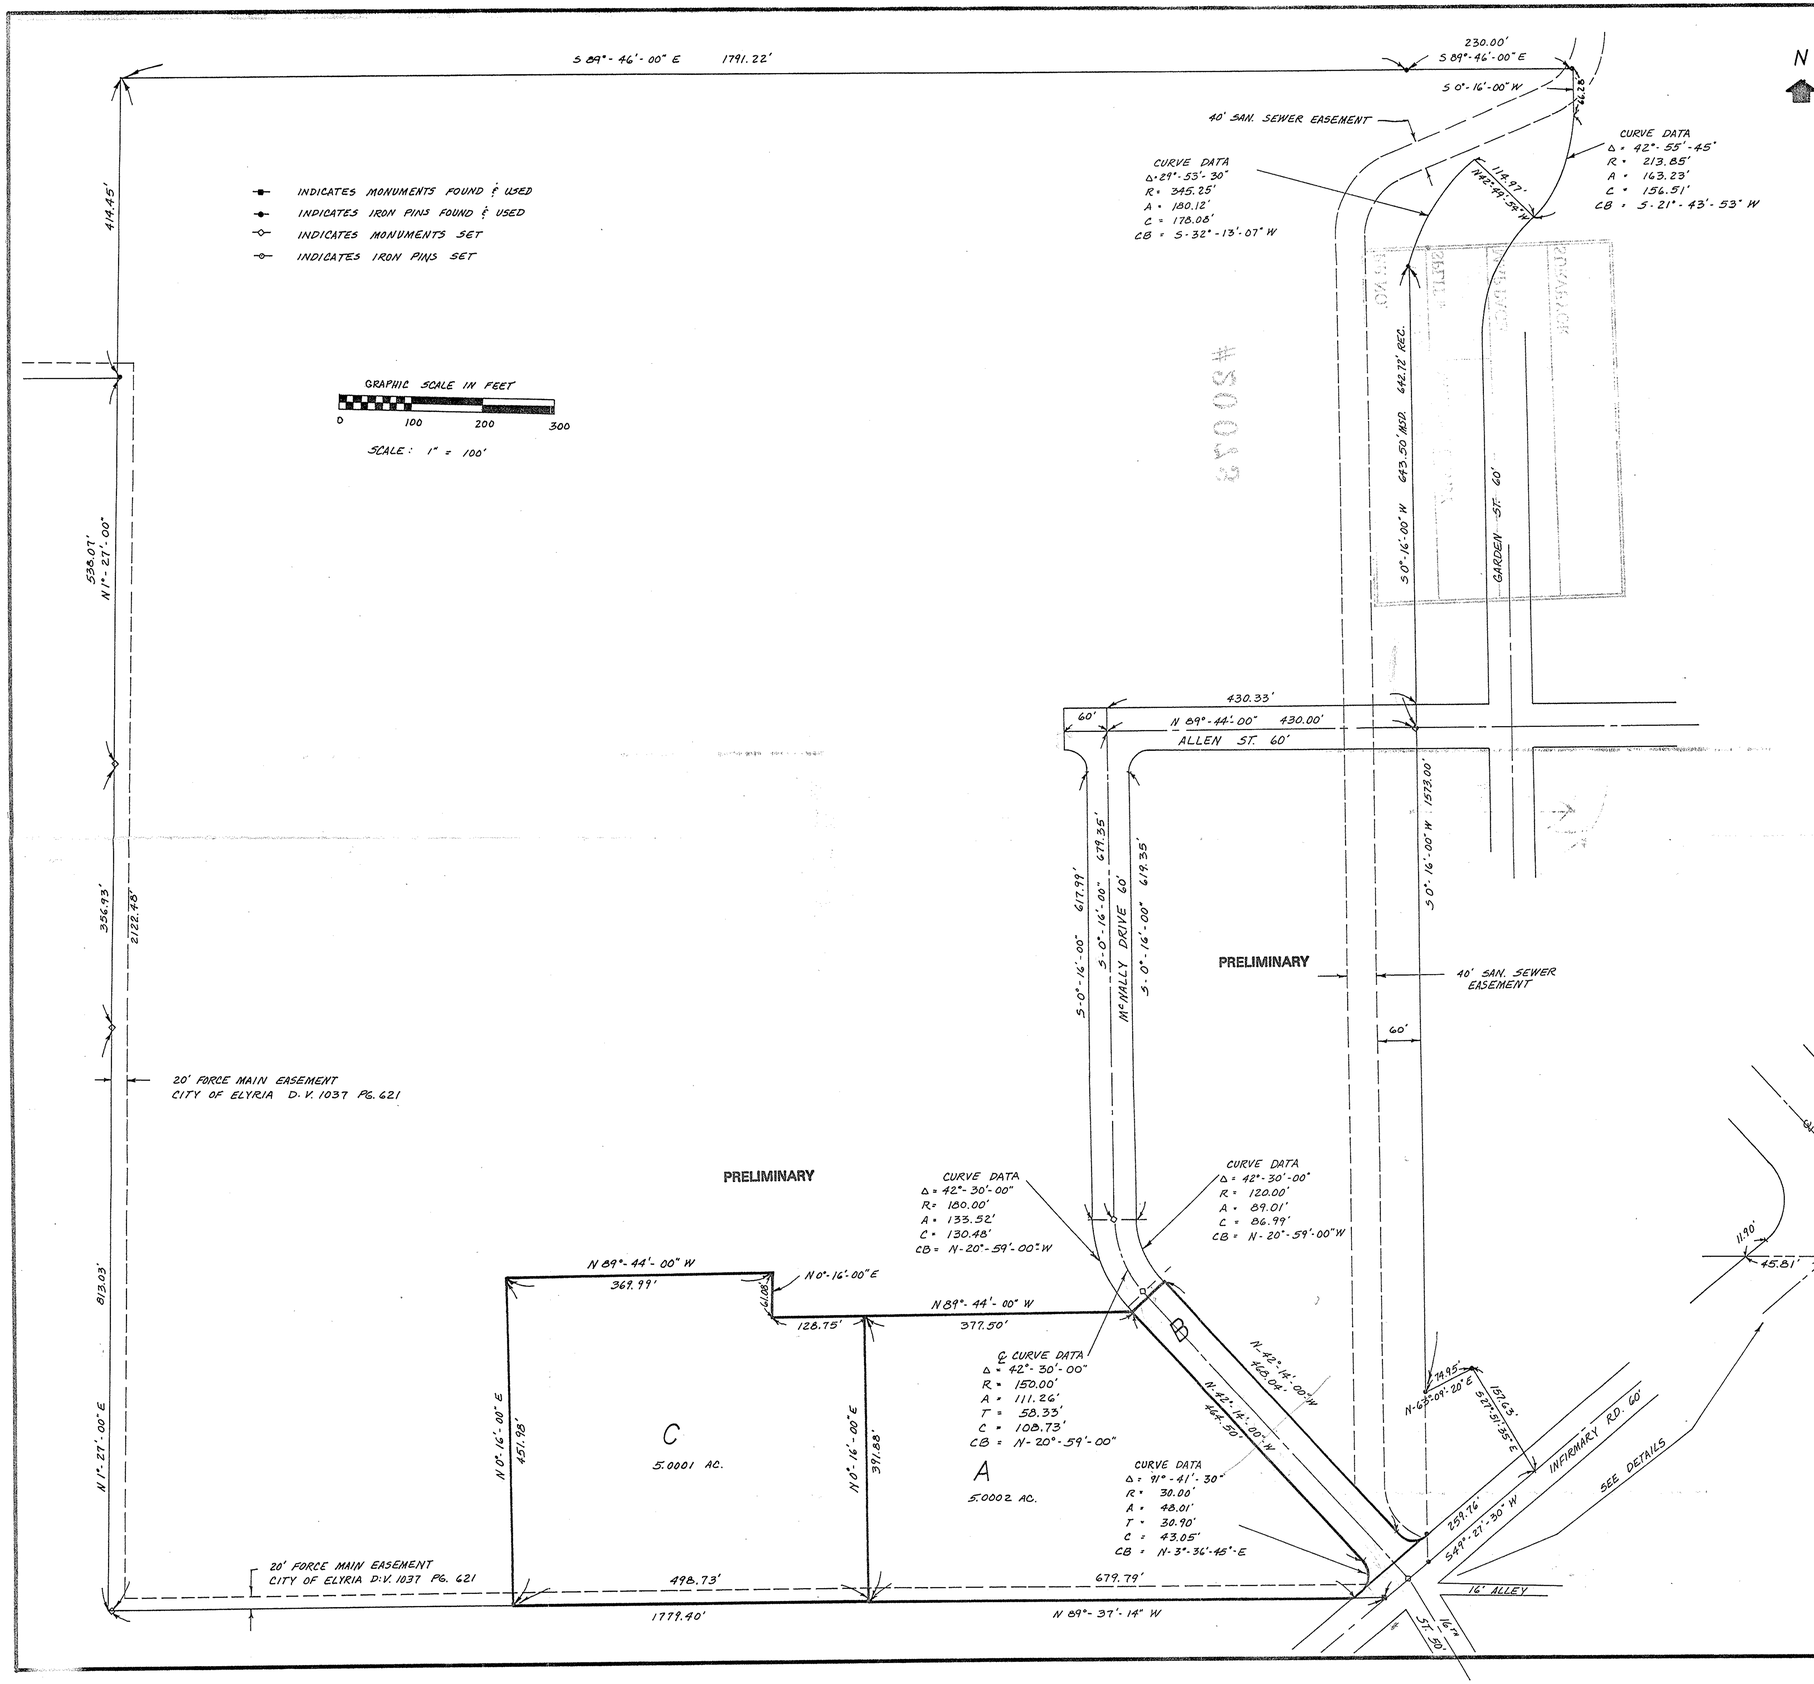

OWNER'S CERTIFICATE
THIS IS TO CERTIFY THAT THE UNDERSIGNED REPRESENTING THE CITY OF ELYRIA, OWNER OF LAND CONTAINED WITHIN THIS PLAT OF THE STREET DEDICATION PLAT OF McNALLY DRIVE AND ALLEN STREET EXTENSION, HAVING EXAMINED THE SAME DOES HEREBY ACCEPT THE SAME TO BE CORRECT AND DEDICATES FOREVER, TO PUBLIC USE, THE STREETS AS SHOWN HEREON.

THE CITY OF ELYRIA

BY: _____
MICHAEL B. KEYS, MAYOR

_____
TIMOTHY COEY, SAFETY-SERVICE DIRECTOR

NOTARY PUBLIC

STATE OF OHIO
SS
LORAIN COUNTY
THIS IS TO CERTIFY THAT BEFORE ME, A NOTARY PUBLIC, IN AND FOR SAID COUNTY AND STATE, DID PERSONALLY APPEAR THE ABOVE NAMED MICHAEL B. KEYS, MAYOR, REPRESENTING THE CITY OF ELYRIA, WHO ACKNOWLEDGED THAT HE DID SIGN THE FOREGOING PLAT AND THAT IT IS HIS FREE ACT AND DEED AND THE FREE ACT AND DEED OF SAID CITY OF ELYRIA.
IN TESTIMONY WHEREOF, I HAVE HEREUNTO SET MY HAND AND OFFICIAL SEAL AT ELYRIA, OHIO, THIS _____DAY OF _____, 1992.

_____
NOTARY PUBLIC

MY COMMISSION EXPIRES: _____

CITY ENGINEER
THIS IS TO CERTIFY THAT I HAVE EXAMINED THE PLAT OF THE STREET DEDICATION OF McNALLY DRIVE AND ALLEN STREET EXTENSION AND FIND THE MONUMENTS SHOWN SET ARE SUFFICIENT TO DEFINE THE STREET AS SHOWN HEREON IN COMPLIANCE WITH THE CITY OF ELYRIA REGULATIONS.

_____
ELYRIA CITY ENGINEER

PLANNING COMMISSION
THIS IS TO CERTIFY THAT THE PLANNING COMMISSION OF THE CITY OF ELYRIA HAS APPROVED THIS PLAT OF THE STREET DEDICATION OF McNALLY DRIVE AND ALLEN STREET EXTENSION ON THE _____DAY OF _____, 1992.

_____
CHAIRMAN

_____
SECRETARY

SURVEYOR'S CERTIFICATE
THIS IS TO CERTIFY THAT AT THE REQUEST OF THE OWNER, I HAVE SURVEYED AND PLATTED THE STREET DEDICATION OF McNALLY DRIVE AND ALLEN STREET EXTENSION, AS SHOWN HEREON, AND CONTAINING _____ACRES OF LAND IN ELYRIA TOWNSHIP ORIGINAL LOT NO. _____, WEST OF BLACK RIVER, IN THE CITY OF ELYRIA, COUNTY OF LORAIN, AND STATE OF OHIO.

AT ALL POINTS SO INDICATED -●- OR -○- , IRON PIN MONUMENTS WERE EITHER FOUND OR SET. DISTANCES SHOWN ARE IN FEET AND DECIMAL PARTS THEREOF. BEARINGS SHOWN ARE ASSUMED AND FOR THE PURPOSE OF DESCRIBING ANGLES ONLY. ALL OF WHICH I CERTIFY TO BE CORRECT.

I HEREBY CERTIFY THAT THE FIELD SURVEY OF THE BOUNDARY SHOWN IN THIS PLAT OF THE STREET DEDICATION OF McNALLY DRIVE AND ALLEN STREET EXTENSION EXCEEDS ONE (1) FOOT IN 10,000 PRECISION, AS REQUIRED PER CHAPTER 1117.02, ELYRIA CITY CODIFIED ORDINANCES.

_____
REGISTERED SURVEYOR

CITY OF ELYRIA
DEPARTMENT OF PUBLIC SERVICE
DIVISION OF ENGINEERING

REVISION	DATE
△	
△	
△	
△	

DRAWN BY: DATE:
DESIGNED BY: DATE:
CHECKED BY: DATE:

SCALE:
△
SHEET ___ OF ___