MAP OF SURVEY AND LOT SPLIT

PREPARED FOR

GILMAN R. AND LORENE B. BAKER

SITUATED IN THE TOWNSHIP OF WELLINGTON, COUNTY OF LORAIN, STATE OF OHIO AND BEING KNOWN AS PART OF ORIGINAL WELLINGTON TOWNSHIP LOT NO. 3 AND 4

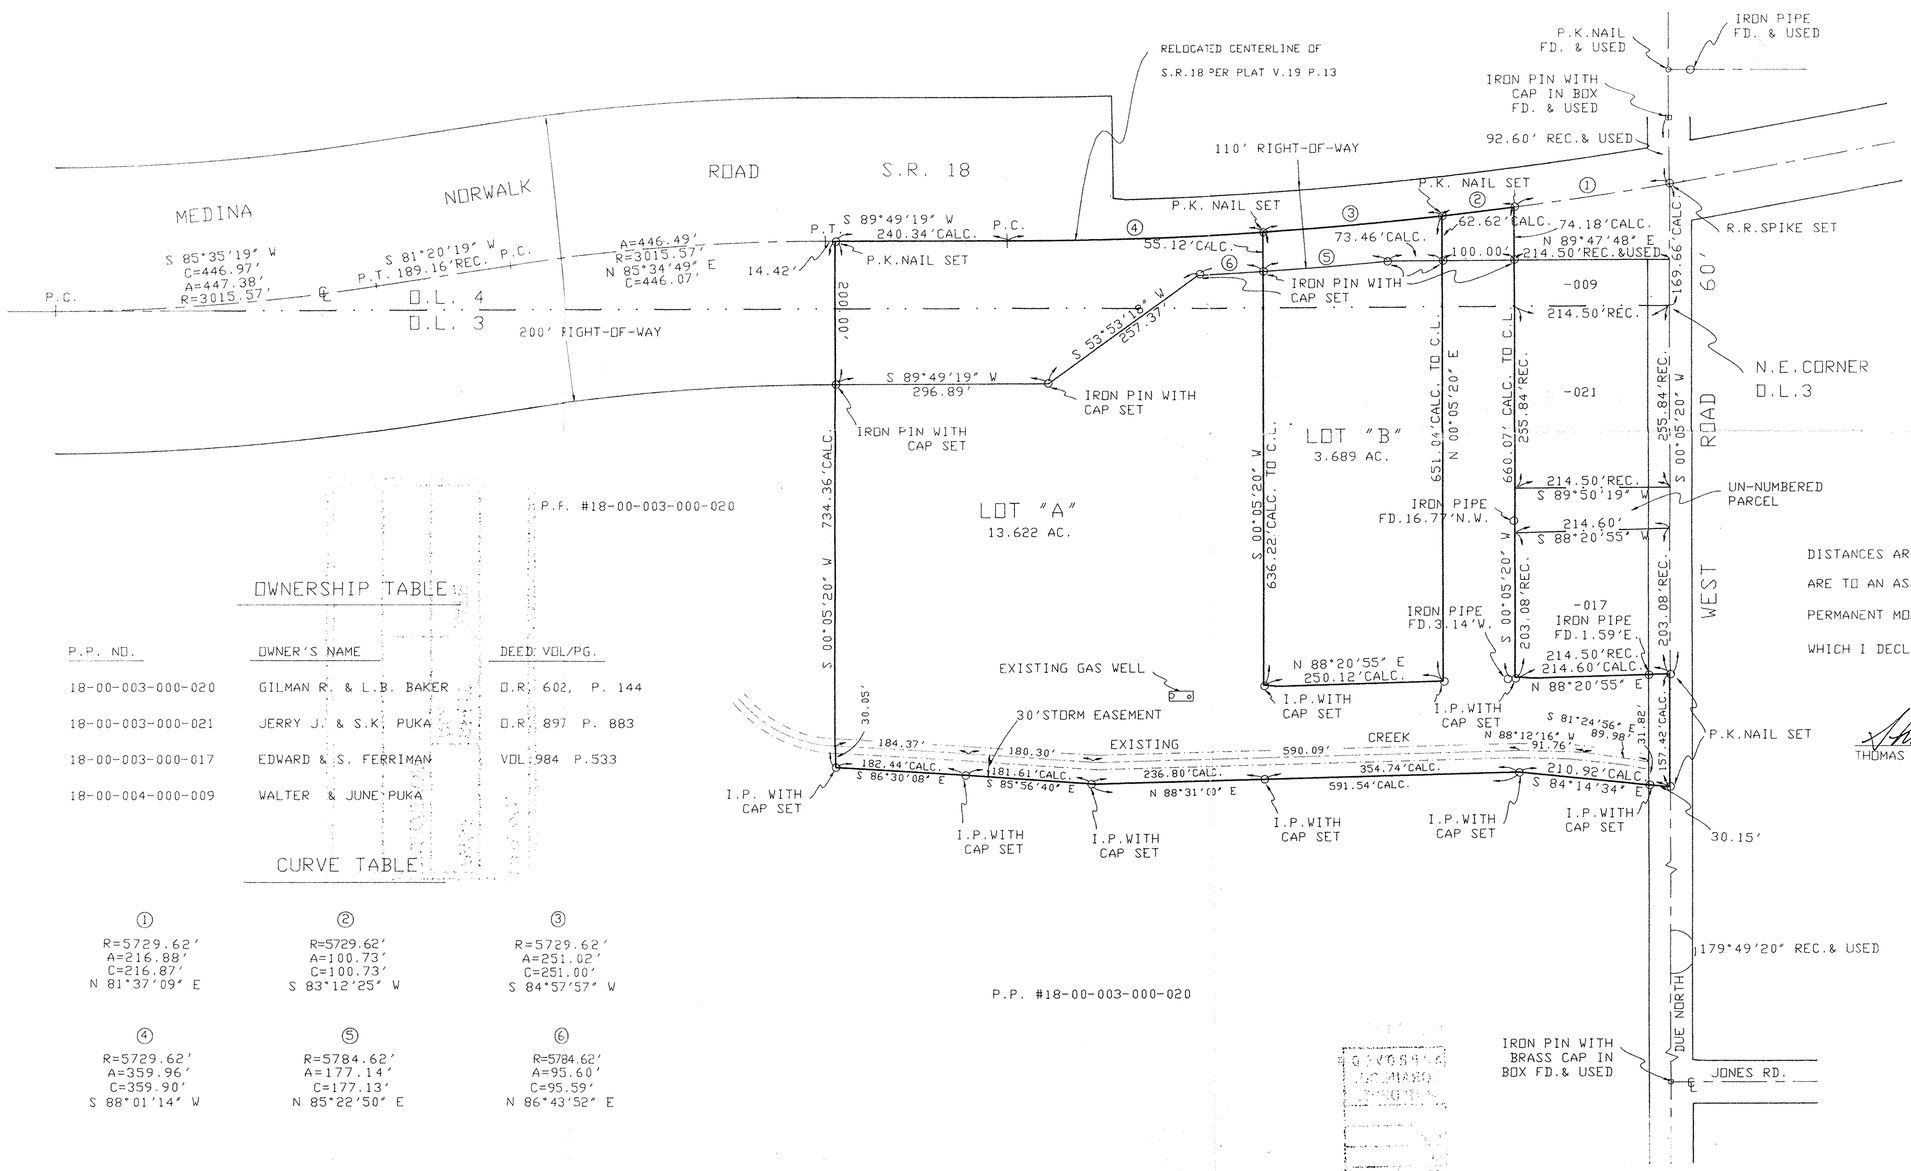

0' 100' 200' 300'

SCALE: 1" = 100'

OWNERSHIP TABLE

P.P. NO.	OWNER'S NAME	DEED VOL/PG.
18-00-003-000-020	GILMAN R. & L.B. BAKER	D.R. 602, P. 144
18-00-003-000-021	JERRY J. & S.K. PUKA	D.R. 897 P. 883
18-00-003-000-017	EDWARD & S. FERRIMAN	VOL. 984 P.533
18-00-004-000-009	WALTER & JUNE PUKA	

CURVE TABLE

① R=5729.62' A=216.88' C=216.87' N 81°37'09" E	② R=5729.62' A=100.73' C=100.73' S 83°12'25" W	③ R=5729.62' A=251.02' C=251.00' S 84°57'57" W
④ R=5729.62' A=359.96' C=359.90' S 88°01'14" W	⑤ R=5784.62' A=177.14' C=177.13' N 85°22'50" E	⑥ R=5784.62' A=95.60' C=95.59' N 86°43'52" E

SURVEYOR'S STATEMENT

DISTANCES ARE EXPRESSED IN FEET AND DECIMAL PARTS THEREOF. BEARINGS ARE TO AN ASSUMED MERIDIAN AND ARE USED TO INDICATE ANGLES ONLY. PERMANENT MONUMENTS WERE FOUND OR SET AS INDICATED HEREON. ALL OF WHICH I DECLARE TO BE CORRECT TO THE BEST OF MY ABILITIES AND BELIEF.

Thomas M. Snezek
THOMAS M. SNEZEK, P.S. NO.7051

12-6-96
DATE

STATE OF OHIO
THOMAS M. SNEZEK S-7051
SURVEYOR

22045

APPROVED
LORAIN CO.
MAP DEPT.
DATE 1-17-97
PAGE 18-14
BY R. BELL
VOID AFTER # 22045