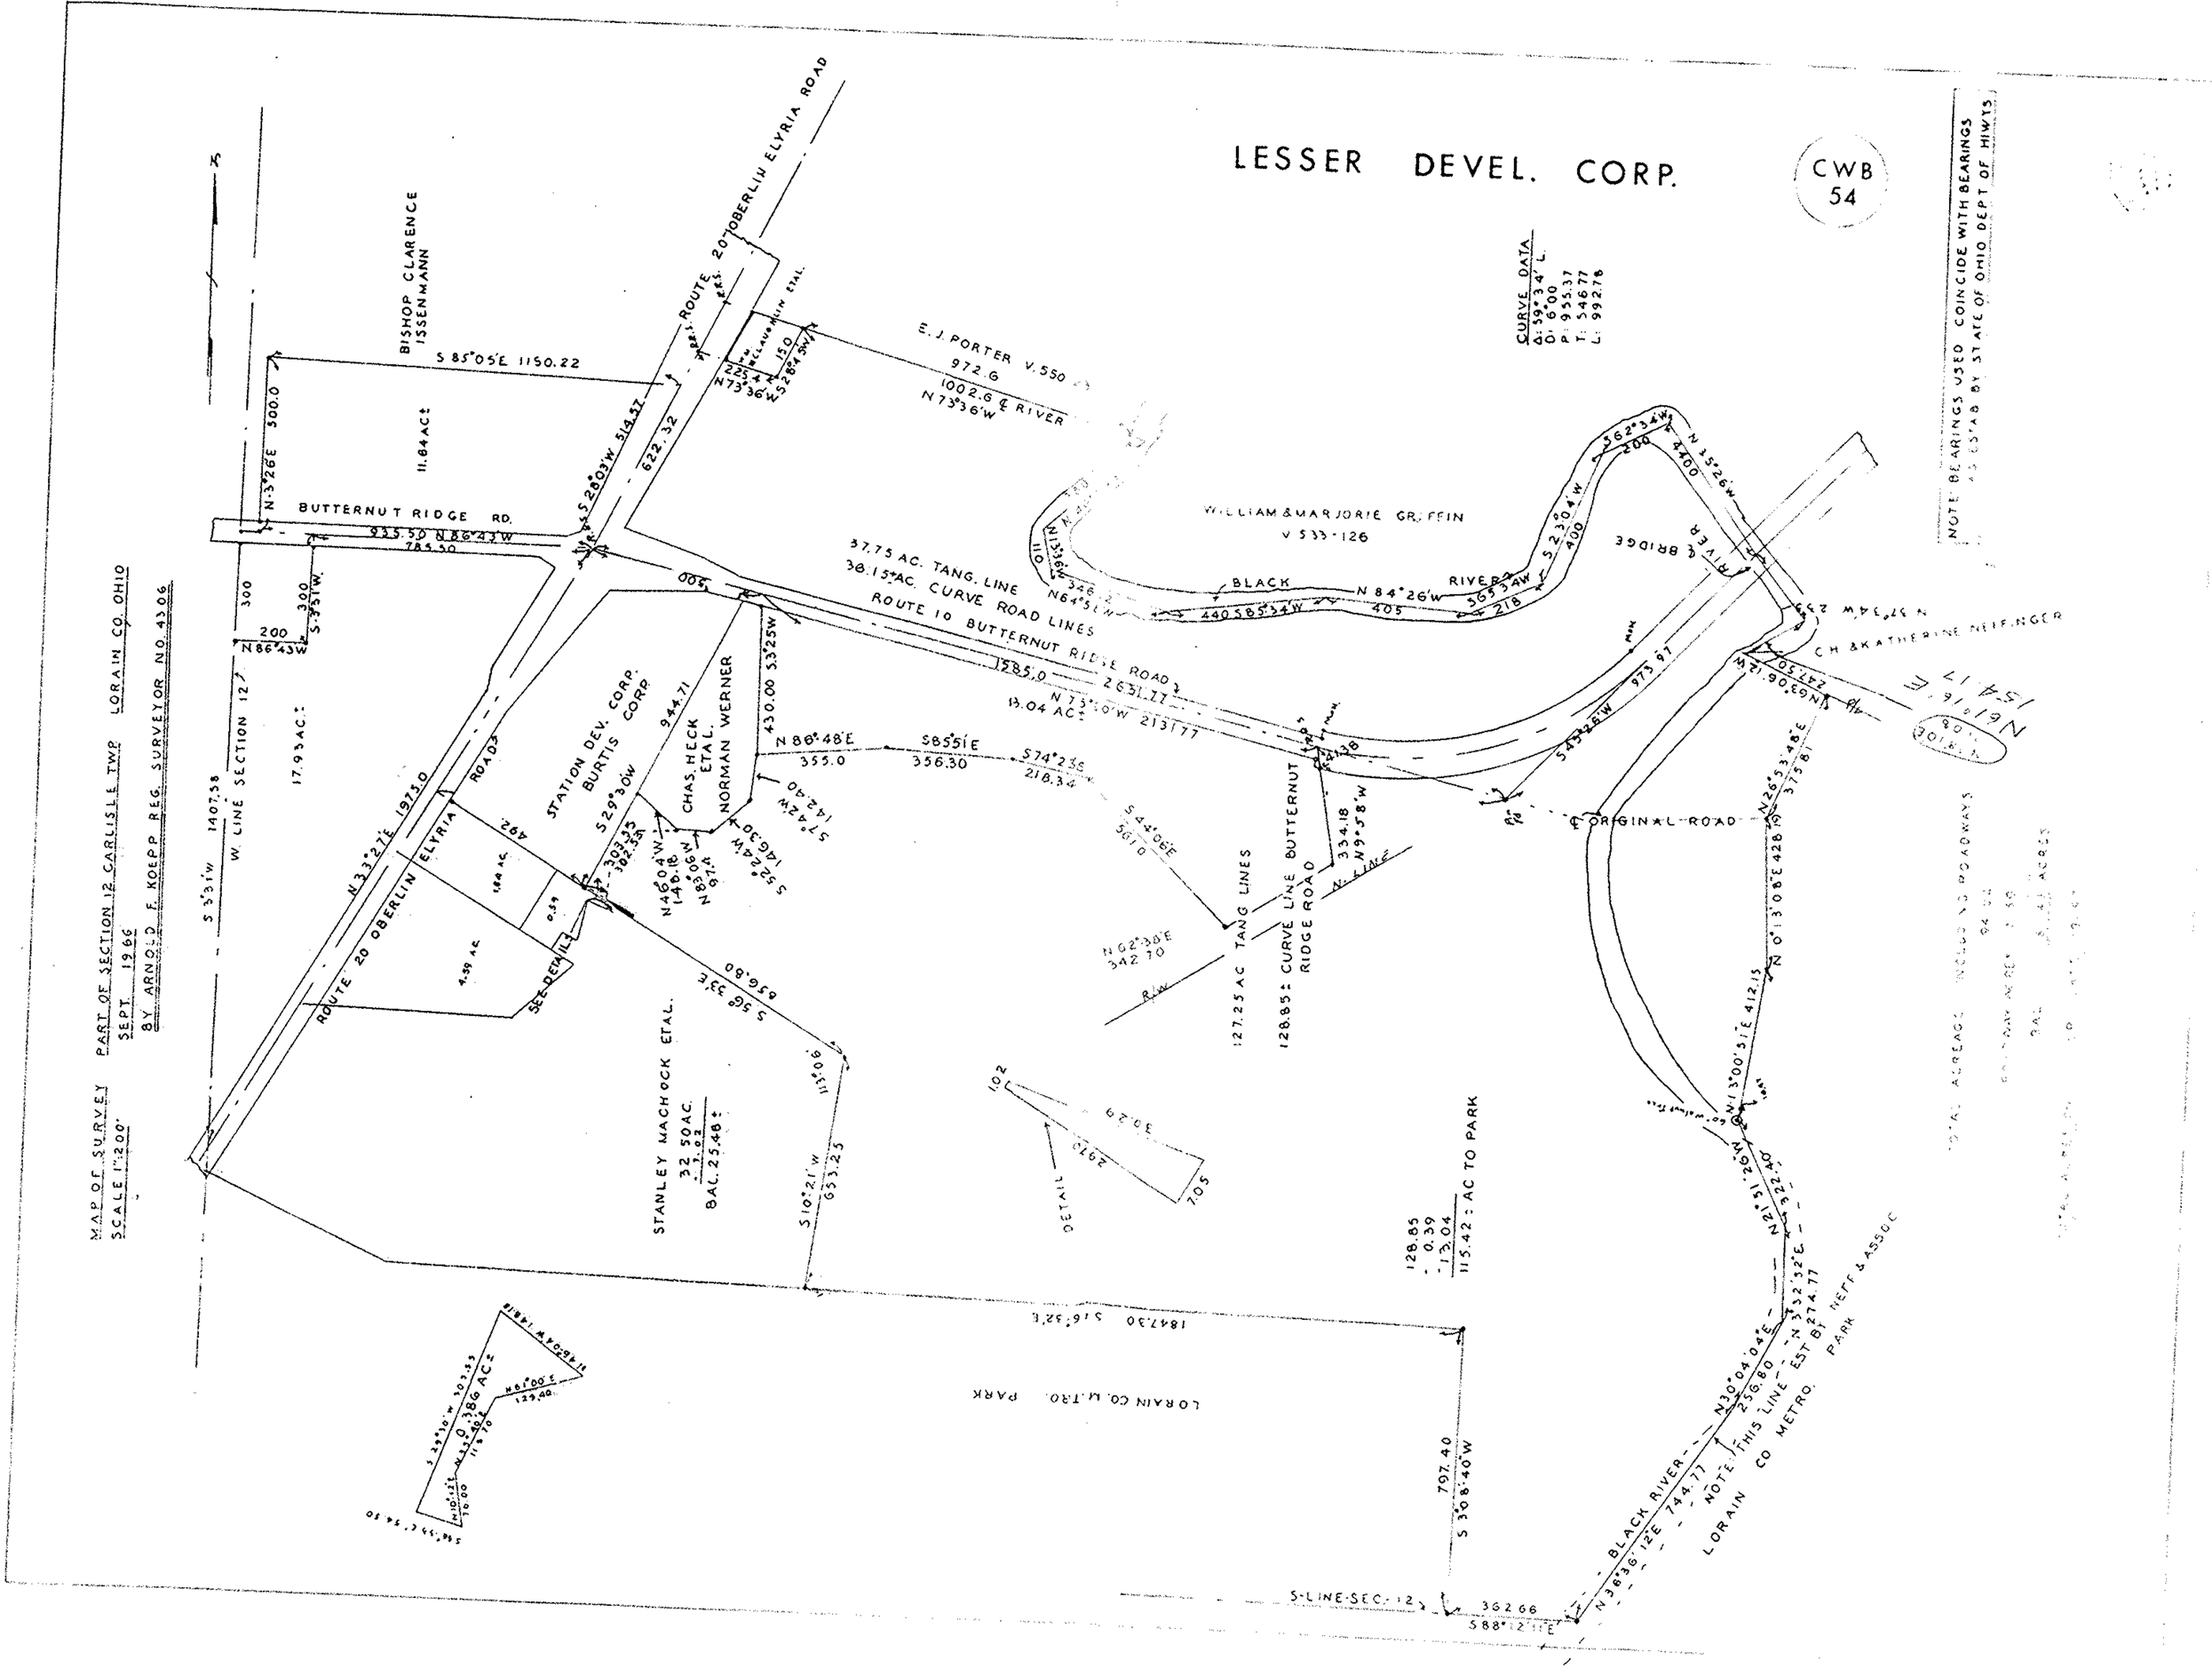
LESSER DEVEL. CORP.
CWB 54
NOTE: BEARINGS USED COINCIDE WITH BEARINGS AS ESTAB BY STATE OF OHIO DEPT OF HIWYS
CURVE DATA
Δ: 59°34' L.
D: 6°00
P: 955.37
T: 546.77
L: 992.78
MAP OF SURVEY
SCALE 1":200'
PART OF SECTION 12 CARLISLE TWP LORAIN CO. OHIO
SEPT. 1966
BY ARNOLD F. KOEPP REG. SURVEYOR NO. 4306
BISHOP CLARENCE ISSENMANN
S 85°05'E 1150.22
11.84 AC±
BUTTERNUT RIDGE RD.
935.50 N 86°43'W
785.50
N 3°26'E 500.0
S 28°03'W 514.57
622.32
ROUTE 20 OBERLIN ELYRIA ROAD
E. J. PORTER V. 550
972.6
1002.6 ℄ RIVER
N 73°36'W
WILLIAM & MARJORIE GRIFFIN
V 533-126
BLACK RIVER
N 84°26'W
S 85°34'W
440
405
218
S 23°04'W
400
S 62°34'W
200
N 15°26'W
4400
℄ BRIDGE
37.75 AC. TANG. LINE
38.15± AC. CURVE ROAD LINES
ROUTE 10 BUTTERNUT RIDGE ROAD
1585.0
2631.77
N 73°10'W 2131.77
13.04 AC±
N 86°48'E
355.0
S 85°51'E
356.30
S 74°23'E
218.34
S 44°06'E
561.0
N 62°38'E
342.70
127.25 AC TANG LINES
128.85± CURVE LINE BUTTERNUT RIDGE ROAD
334.18
N 9°58'W
N. LINE
℄ ORIGINAL ROAD
S 45°26'W
973.97
CH & KATHERINE NEIFINGER
N 37°34'W
247.50
N 63°06'12"W
N 26°53'48"E
375.81
N 0°13'08"E 428.19
N 13°00'51"E 412.15
N 21°51'26"W
322.40
N 32°32'E
N 30°04'04"E
256.80
N 36°36'12"E 744.77
NOTE: THIS LINE EST BY NEFF & ASSOC
LORAIN CO METRO. PARK
S-LINE-SEC.-12
362.66
S 88°12'11"E
797.40
S 3°08'40"W
1847.30 S 16°32'E
LORAIN CO. M.TRO. PARK
128.85
0.39
13.04
115.42± AC TO PARK
DETAIL
STATION DEV. CORP.
BURTIS CORP.
S 29°30'W
944.71
CHAS. HECK ETAL.
NORMAN WERNER
430.00 S 3°25'W
N 46°04'W
148.18
N 83°06'W
97.4
S 52°24'W
146.30
S 7°42'W
142.40
N 33°27'E 1975.0
ROUTE 20 OBERLIN ELYRIA ROAD
SEE DETAIL
S 56°33'E
656.80
S 10°21'W
653.25
STANLEY MACHOCK ETAL.
32.50 AC.
BAL. 25.48±
S 3°31'W 1407.58
W. LINE SECTION 12
17.93 AC±
N 86°43'W
200
300
S 3°31'W
N 86°43'W
300
S 3°31'W
0.386 AC±
N 61°00'E
129.40
S 29°30'W 303.55
N 10°12'E
76.00
S 56°55'E 54.50