PLAT OF ANNEXATION

PORITIONS OF THE TOWNSHIP OF CARLISLE TO BE ANNEXED TO THE VILLAGE OF GRAFTON.

LEGEND

- AREA TO BE ANNEXED
- EXISTING CORPORATE LIMITS
- ORIGINAL LOT OR SECTION LINES

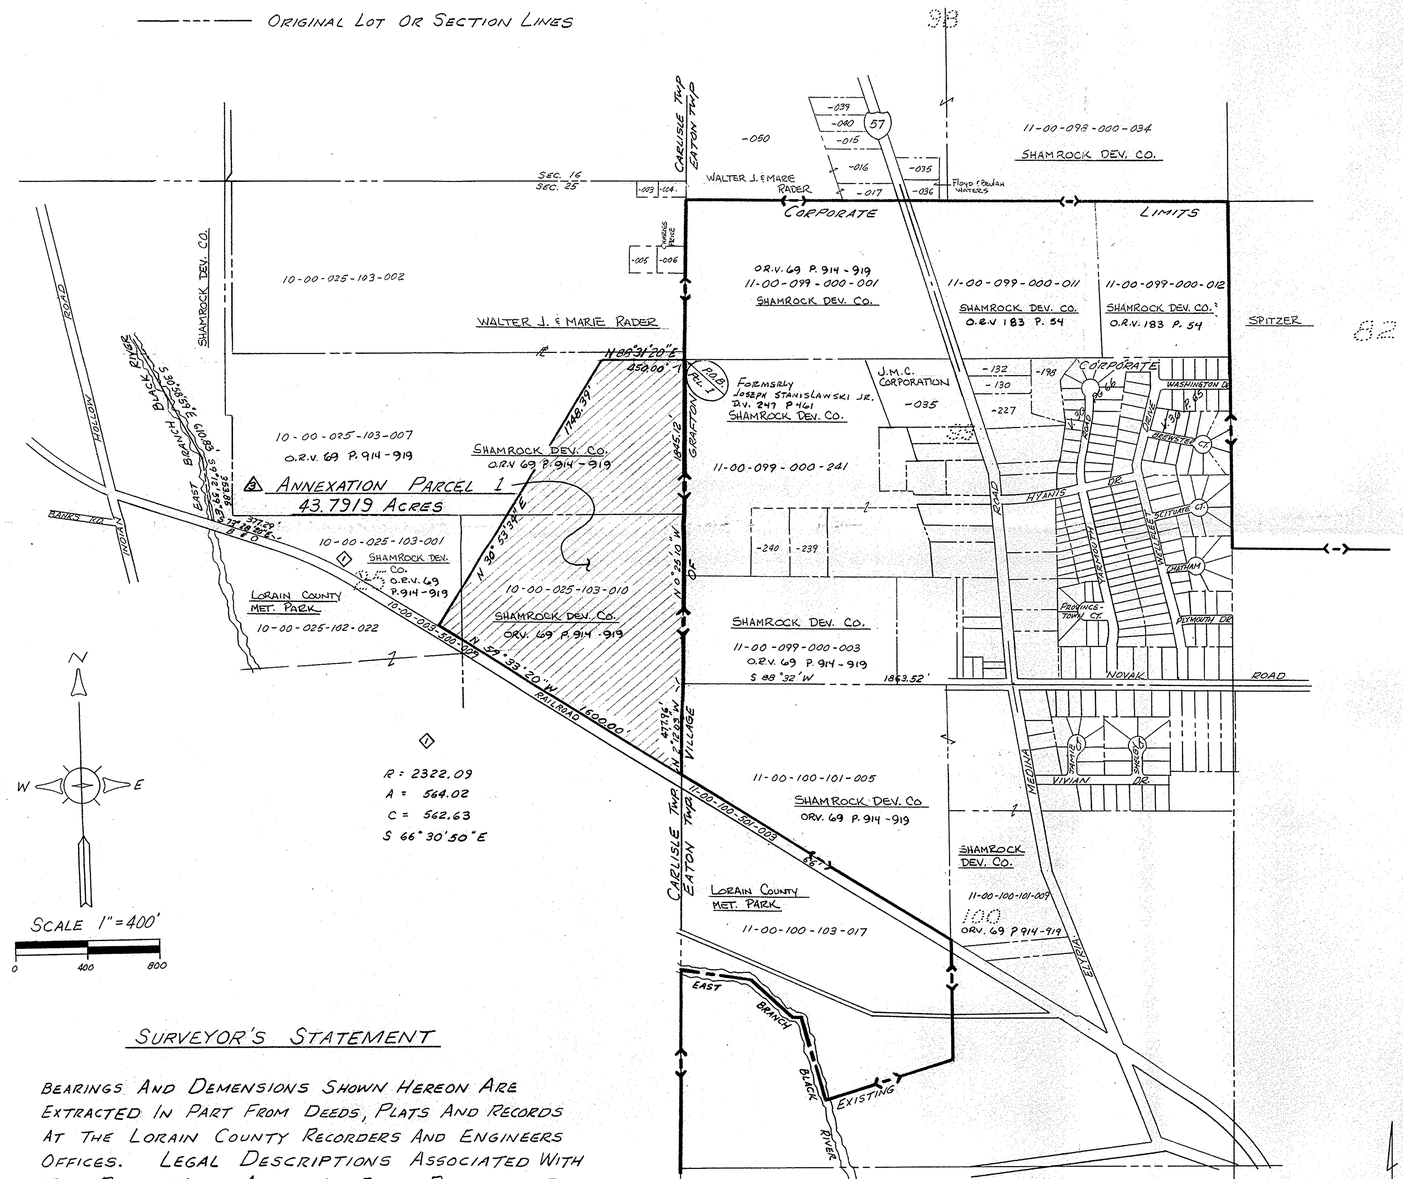

PARCEL ACREAGE

CARLISLE TOWNSHIP (ORIGINAL SECTION 25) — 43.7919 ACRES (PARCEL 1)

SURVEYOR'S STATEMENT

BEARINGS AND DEMENSIONS SHOWN HEREON ARE EXTRACTED IN PART FROM DEEDS, PLATS AND RECORDS AT THE LORAIN COUNTY RECORDERS AND ENGINEERS OFFICES. LEGAL DESCRIPTIONS ASSOCIATED WITH THIS PLAT WERE ALSO, IN PART, PREPARED FROM THE SAME RECORDS.

STATE OF OHIO — THOMAS M. SNEZEK S-7051 — SURVEYOR

Thomas M. Snezek 10-29-90 8-29-90 7-9-90 11-16-89

THOMAS M. SNEZEK - S-7051

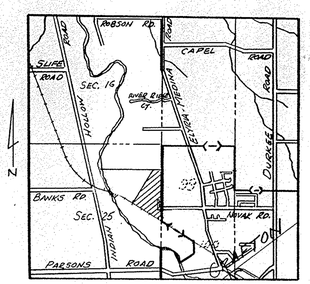

LOCATION MAP
NTS

RECEIVED
NOV 13 1990
KENNETH P. CARNEY, SR.
LORAIN COUNTY ENGINEER

TOLERANCES (EXCEPT AS NOTED)	REVISIONS NO.	DATE	BY	ANNEXATION PLAT
DECIMAL ±	1	11-16-89	TMS	VILLAGE OF GRAFTON, OH.
FRACTIONAL ±	2	1-10-90	TMS	
	3	7-9-90	TMS	DRAWN BY TMS — SCALE 1" = 400' — MATERIAL
ANGULAR ±	4	8-29-90	TMS	CHK'D — DATE 11-16-89 — DRAWING NO.
	5	10-29-90	TMS	TRACED — APP'D — 1989-25

NO. 185E-23X34