# PLAT OF ANNEXATION

PORITIONS OF EATON TOWNSHIP ANNEXED TO THE VILLAGE OF GRAFTON.

## PARCEL ACREAGE

| | | | | |
|---|---|---|---|---|
| EATON TOWNSHIP (ORIGINAL LOT 100) | — | 29.3498 | ACRES | (PARCEL 2) |
| (ORIGINAL LOT 99) | — | 28.924 | ACRES | (PARCEL 3) |
| (ORIGINAL LOT 99) | — | 35.633 | ACRES | (PARCEL 4) |
| TOTAL | — | 93.9068 | ACRES | |

## LEGEND

- AREA TO BE ANNEXED
- EXISTING CORPORATE LIMITS
- ORIGINAL LOT OR SECTION LINES

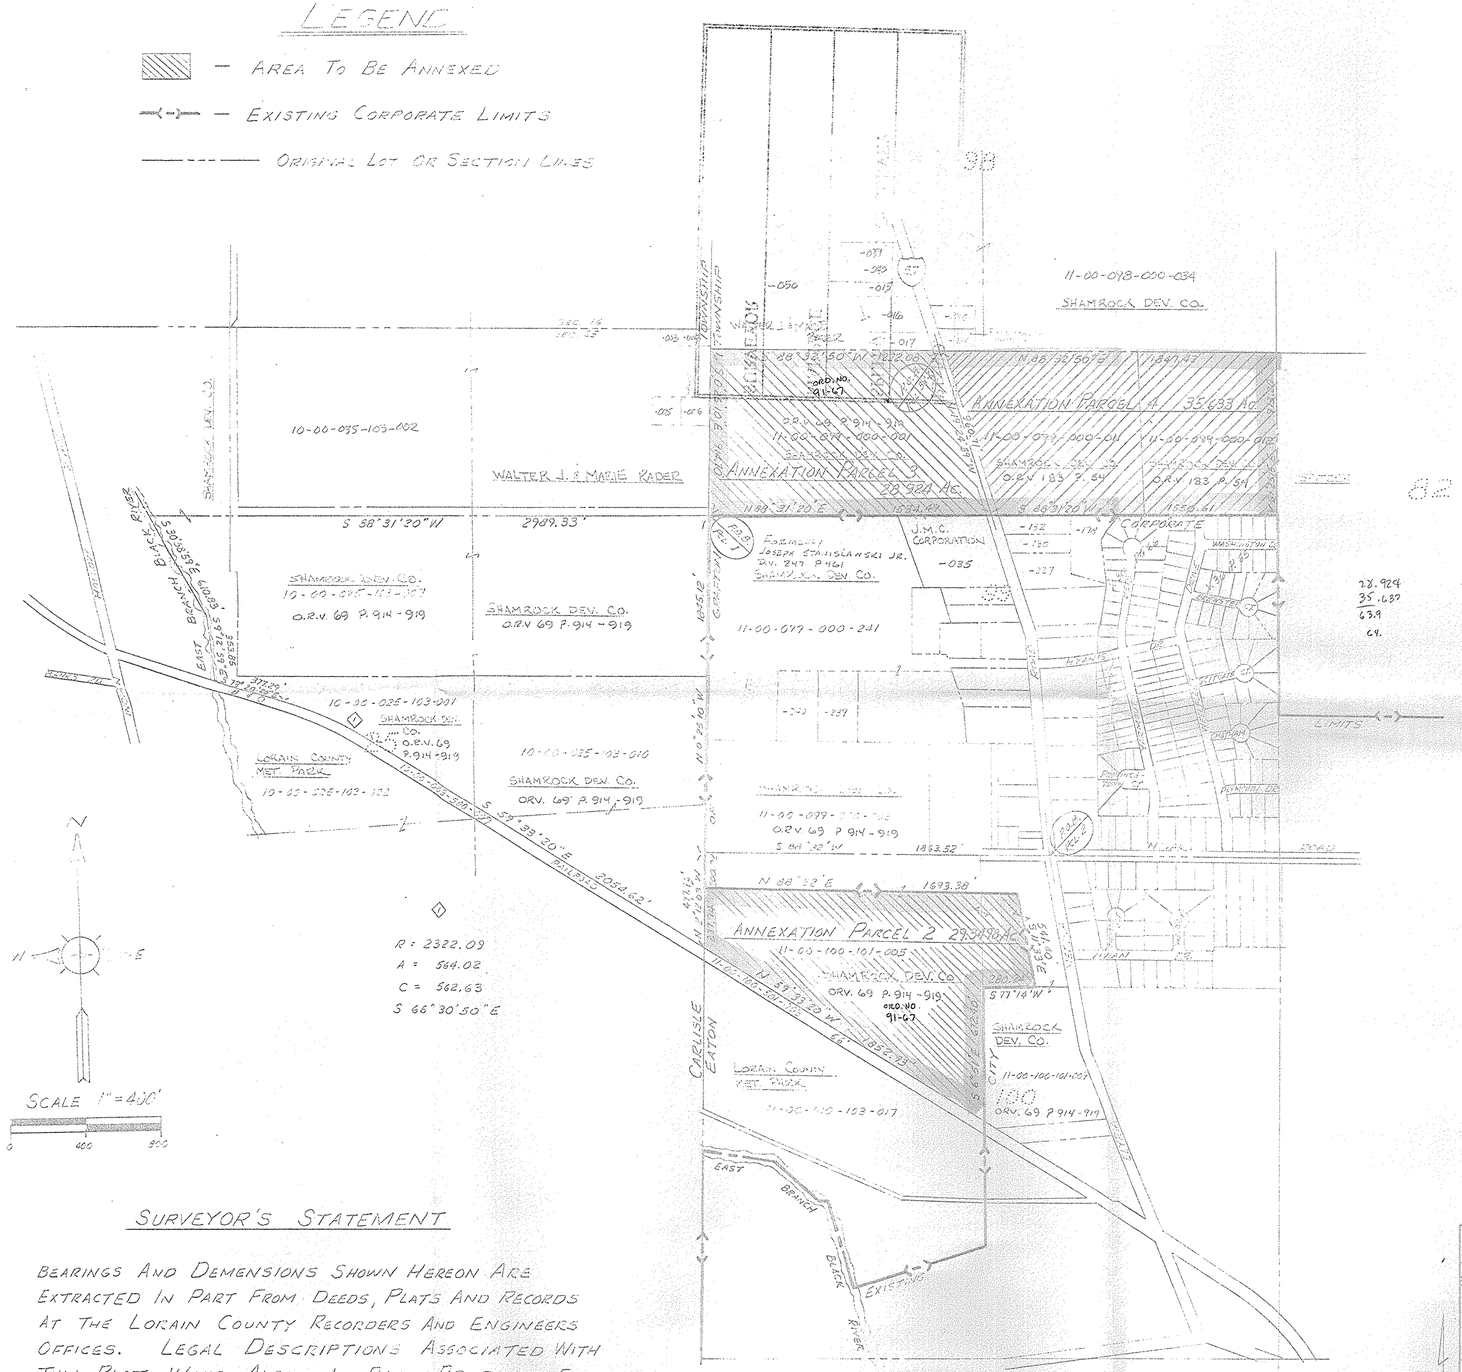


## SURVEYOR'S STATEMENT

BEARINGS AND DEMENSIONS SHOWN HEREON ARE EXTRACTED IN PART FROM DEEDS, PLATS AND RECORDS AT THE LORAIN COUNTY RECORDERS AND ENGINEERS OFFICES. LEGAL DESCRIPTIONS ASSOCIATED WITH THIS PLAT WERE ALSO, IN PART, PREPARED FROM THE SAME RECORDS.

Thomas M. Snezek 11-16-89
THOMAS M. SNEZEK - S-7051

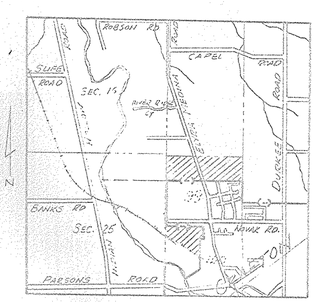


LOCATION MAP
NTS

| TOLERANCES (EXCEPT AS NOTED) | REVISIONS NO. | DATE | BY | ANNEXATION PLAT |
|---|---|---|---|---|
| DECIMAL ± | 1 | 11-16-89 | TMS | VILLAGE OF GRAFTON, OH |
| | 2 | 1-10-90 | TMS | |
| FRACTIONAL ± | 3 | | | DRAWN BY TMS / SCALE 1" = 400' / MATERIAL |
| ANGULAR ± | 4 | | | CHK'D / DATE 11-16-89 / DRAWING NO. |
| | 5 | | | TRACED / APP'D / 1989-25 |

NO. 185C-22X34