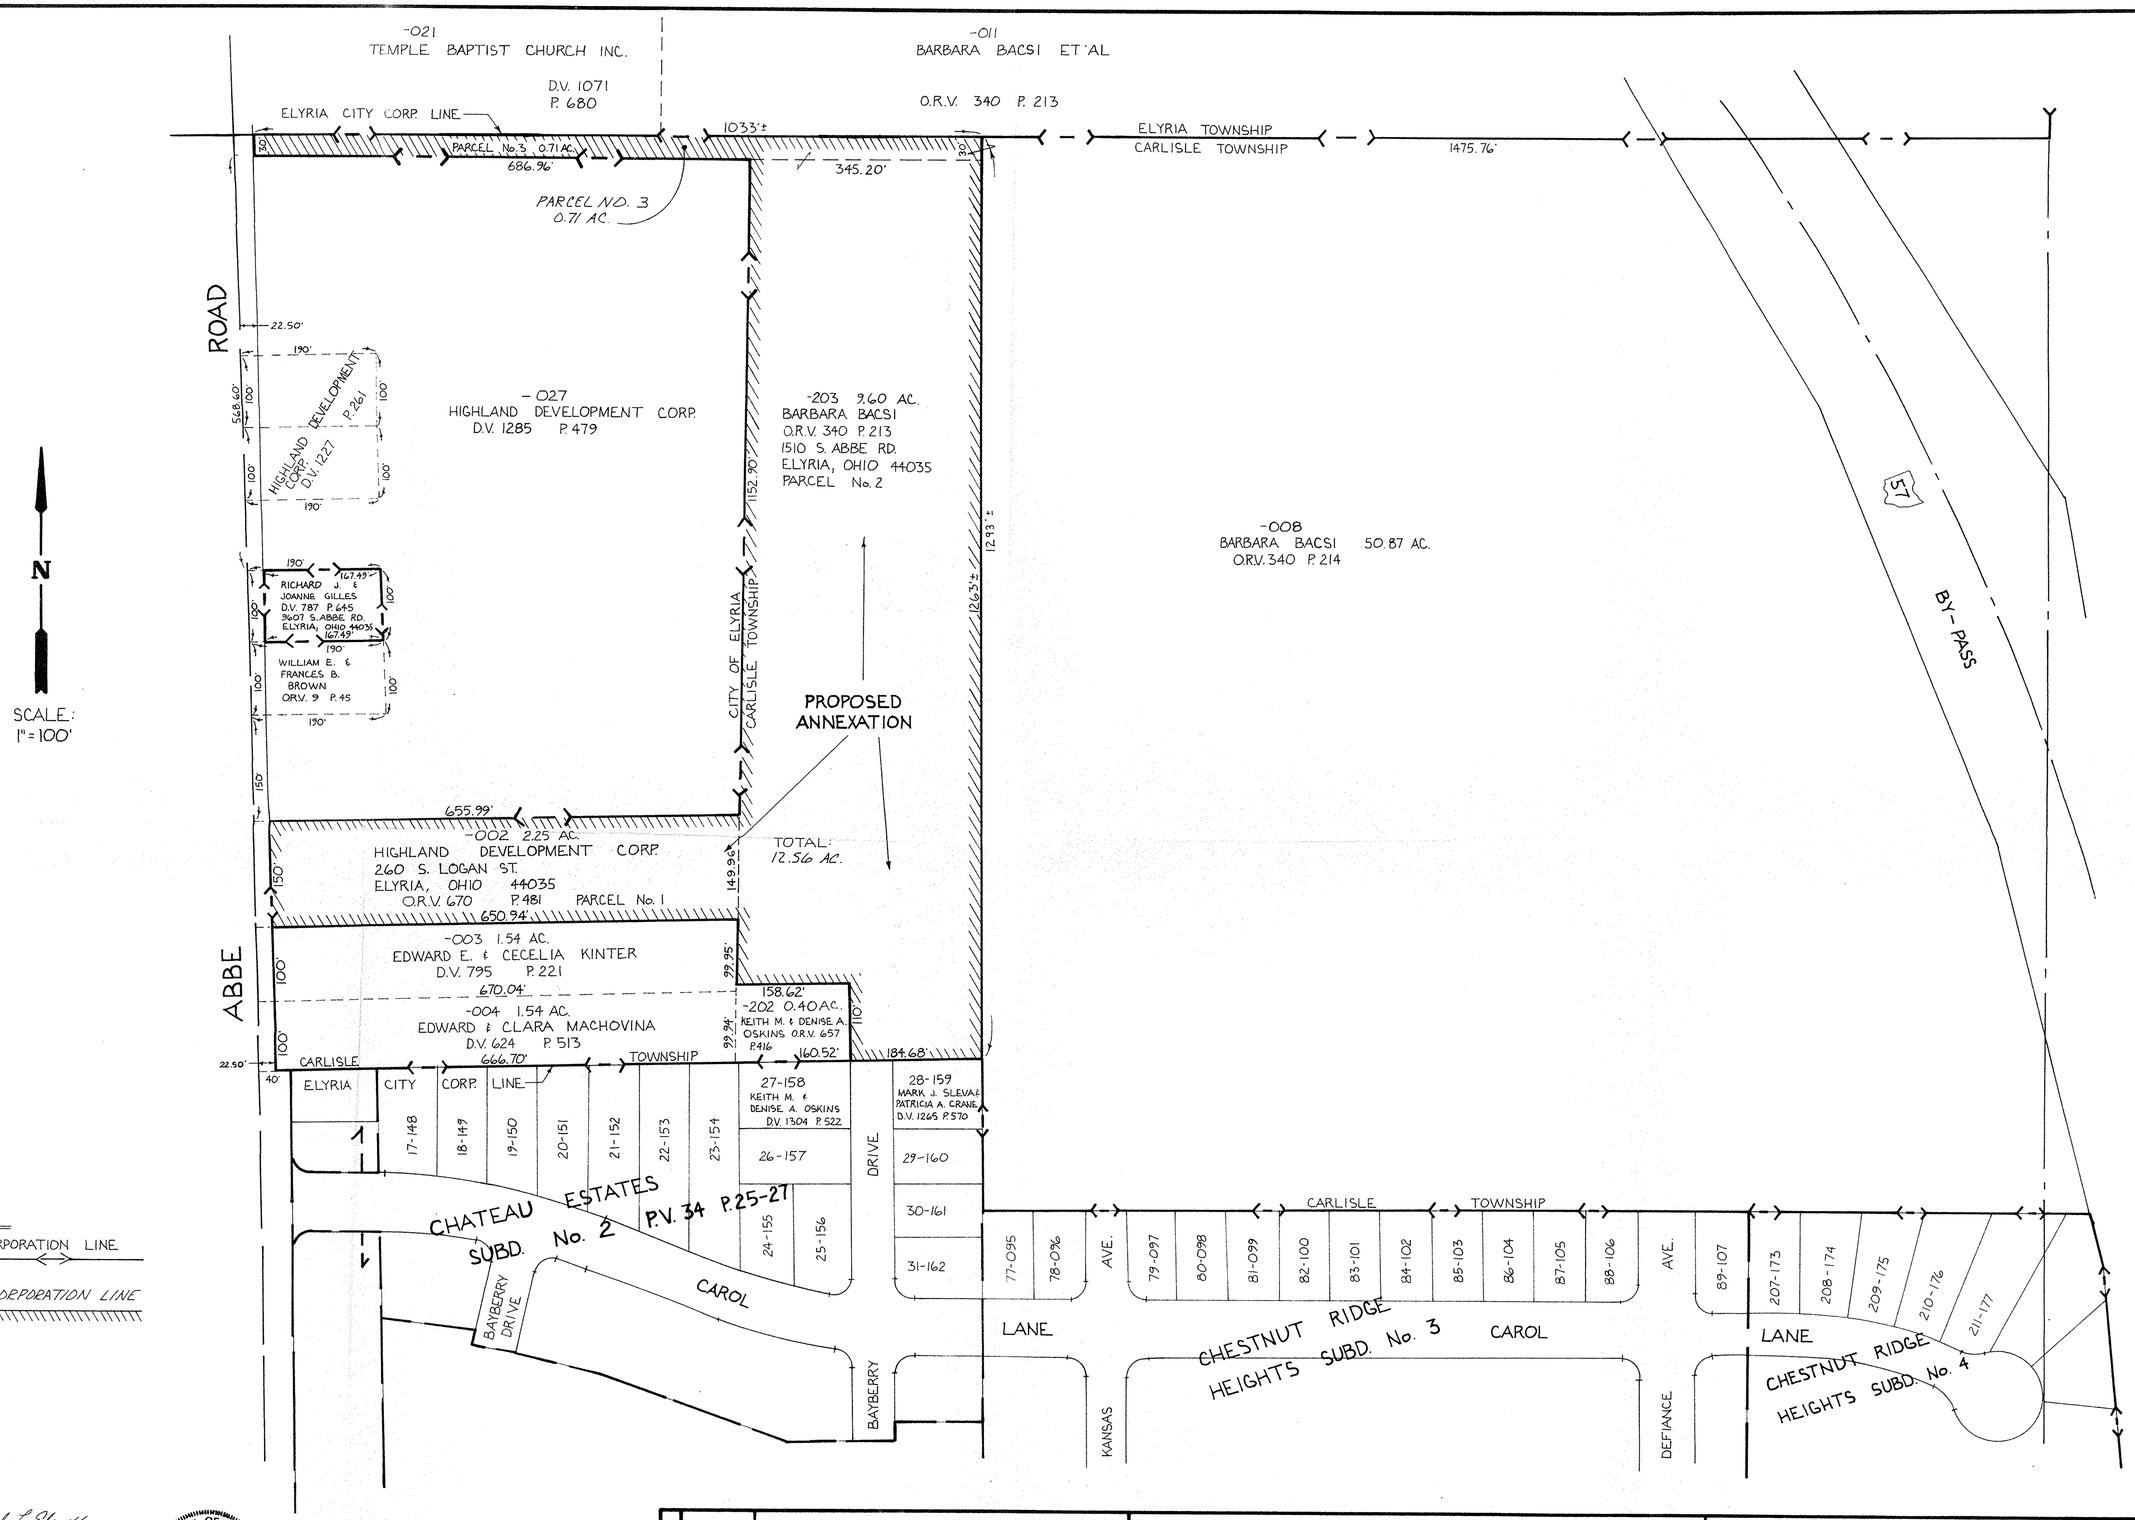

LEGEND

PRESENT CORPORATION LINE

PROPOSED CORPORATION LINE

David L. Elwell

DAVID L. ELWELL

STATE OF OHIO
DAVID L. ELWELL
6333
REGISTERED
SURVEYOR

PRINTED
JUN 14 1993
KS ASSOCIATES, INC.

REVISIONS	
6-10-93	MISC. REV.
4-6-93	MISC. REV.

PLAT OF TERRITORY TO BE ANNEXED TO THE CITY OF ELYRIA

PART OF CARLISLE TOWNSHIP SECTION 5

COUNTY OF LORAIN STATE OF OHIO

KS ASSOCIATES, INC.
ENGINEERS/SURVEYORS
424 Middle Avenue
P.O. Box 89
Elyria, Ohio 44036
Elyria (216) 322-6317 • Lorain (216) 244-5757

ENGINEERS/SURVEYORS KS ASSOCIATES INCORPORATED

SHEET 1 OF 1

JOB NO. 92-620