BOUNDARY & LOT SPLIT SURVEY

LAGRANGE TOWNSHIP ~ LORAIN COUNTY ~ STATE OF OHIO
PART OF ORIGINAL LAGRANGE TOWNSHIP LOT 39
P.P.N. 15-00-039-000-006
RECORDED IN DOC. NO. 03-0928259

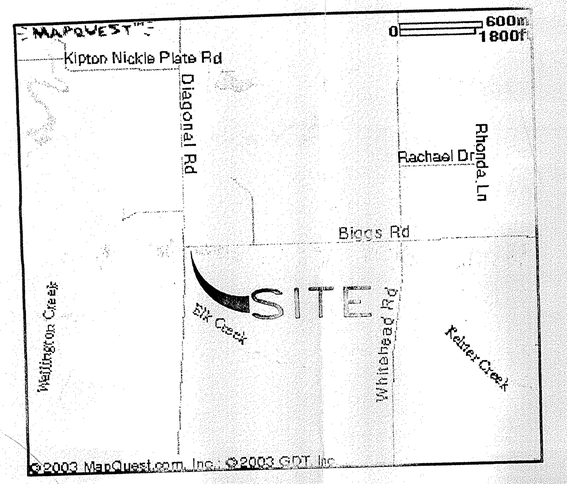

PREPARED FOR

ED BURKE & LINDA SHOULTER
16201 DIAGONAL ROAD
LAGRANGE, OHIO 44050
(440) 355-6965

PREPARED BY

HAYWOOD
Civil Engineering & Land Surveying
"Committed to Service and Quality"
630 Cleveland Street
Elyria, Ohio 44035
Office: (440) 365-9831
Fax: (440) 365-3426
www.haywoodcivilengineering.com

STATE OF OHIO
DOUGLAS H. MOSLEY
S-6303
REGISTERED
PROFESSIONAL SURVEYOR

Doug Mosley
11/24/03

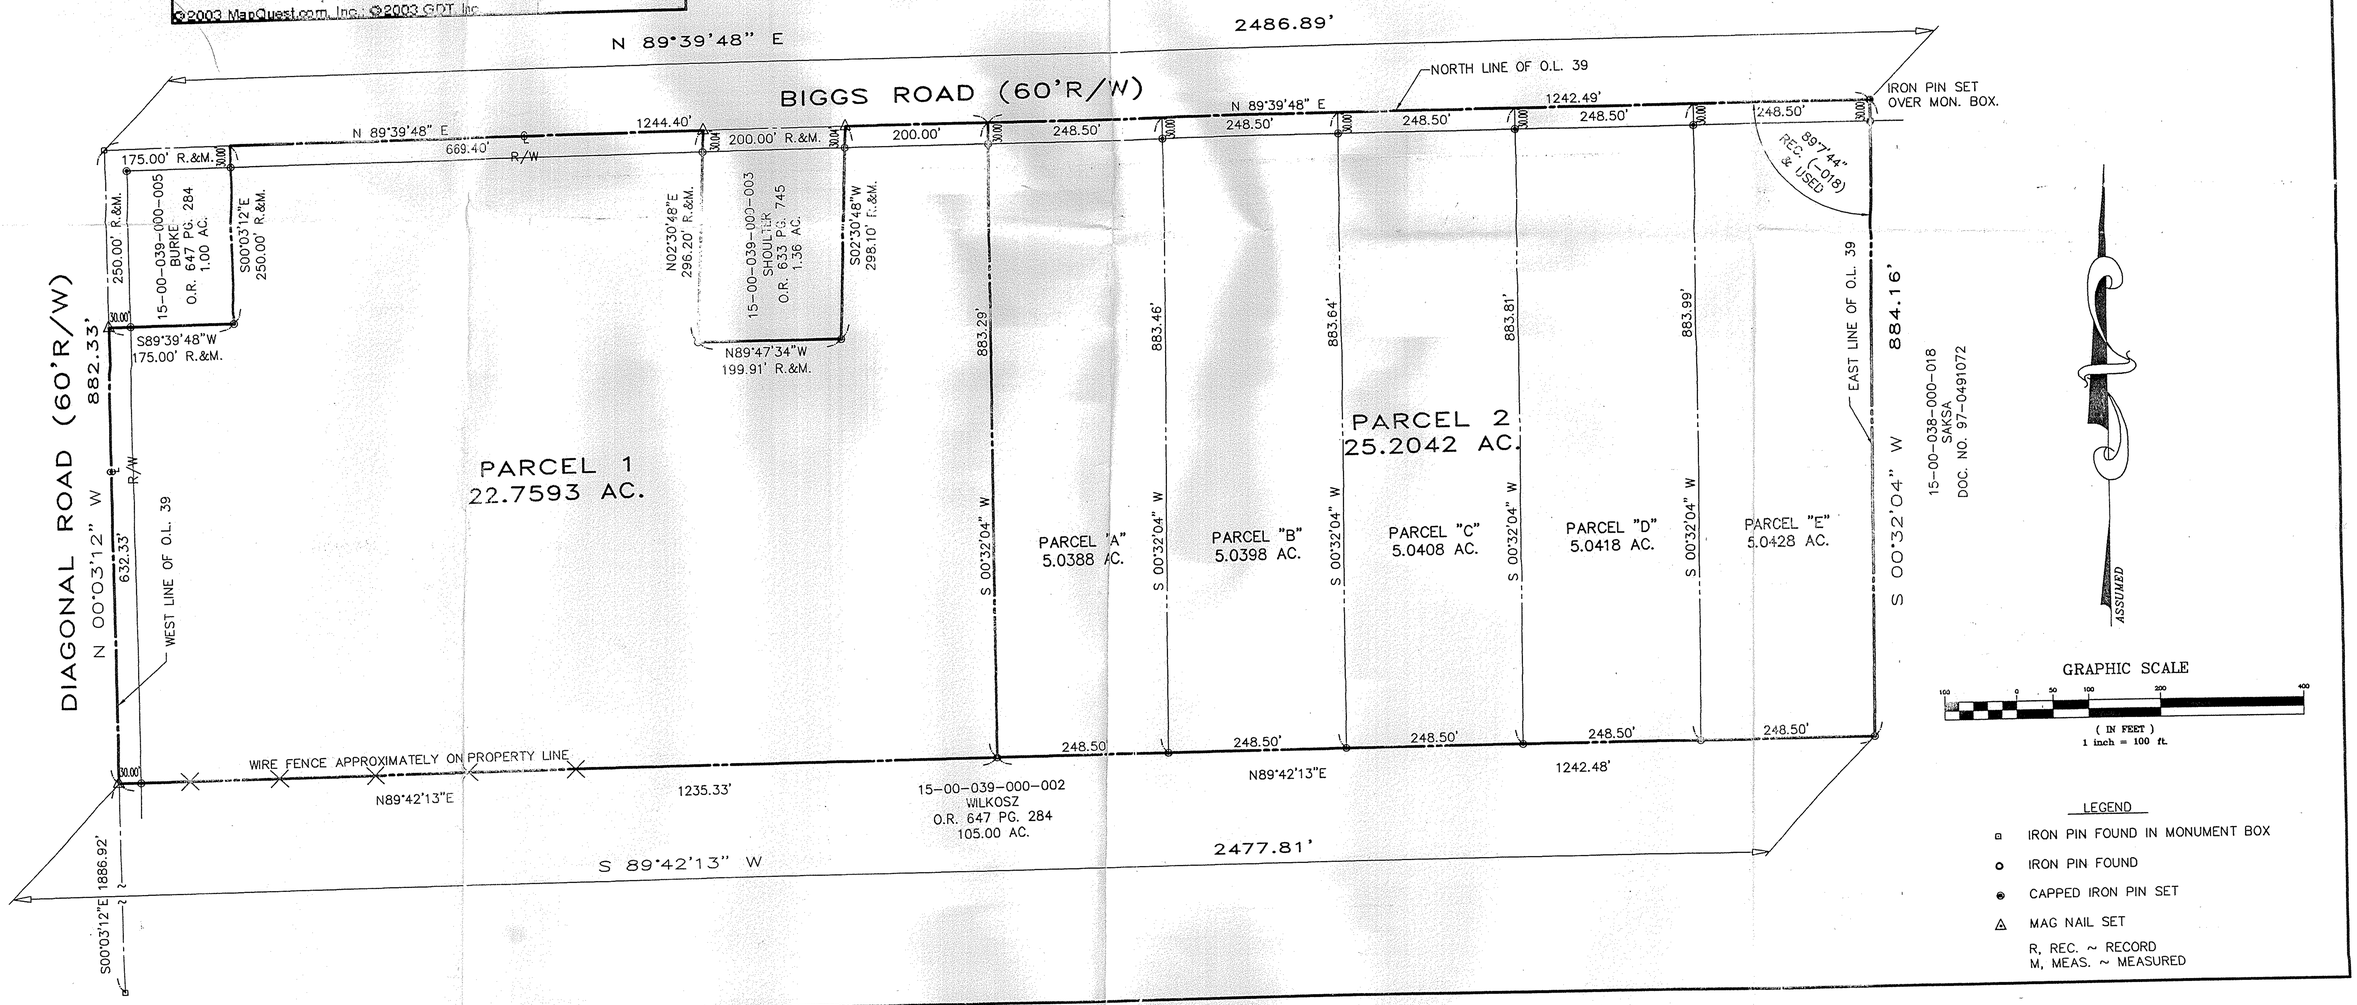

LEGEND

- IRON PIN FOUND IN MONUMENT BOX
- IRON PIN FOUND
- CAPPED IRON PIN SET
- MAG NAIL SET

R, REC. ~ RECORD
M, MEAS. ~ MEASURED