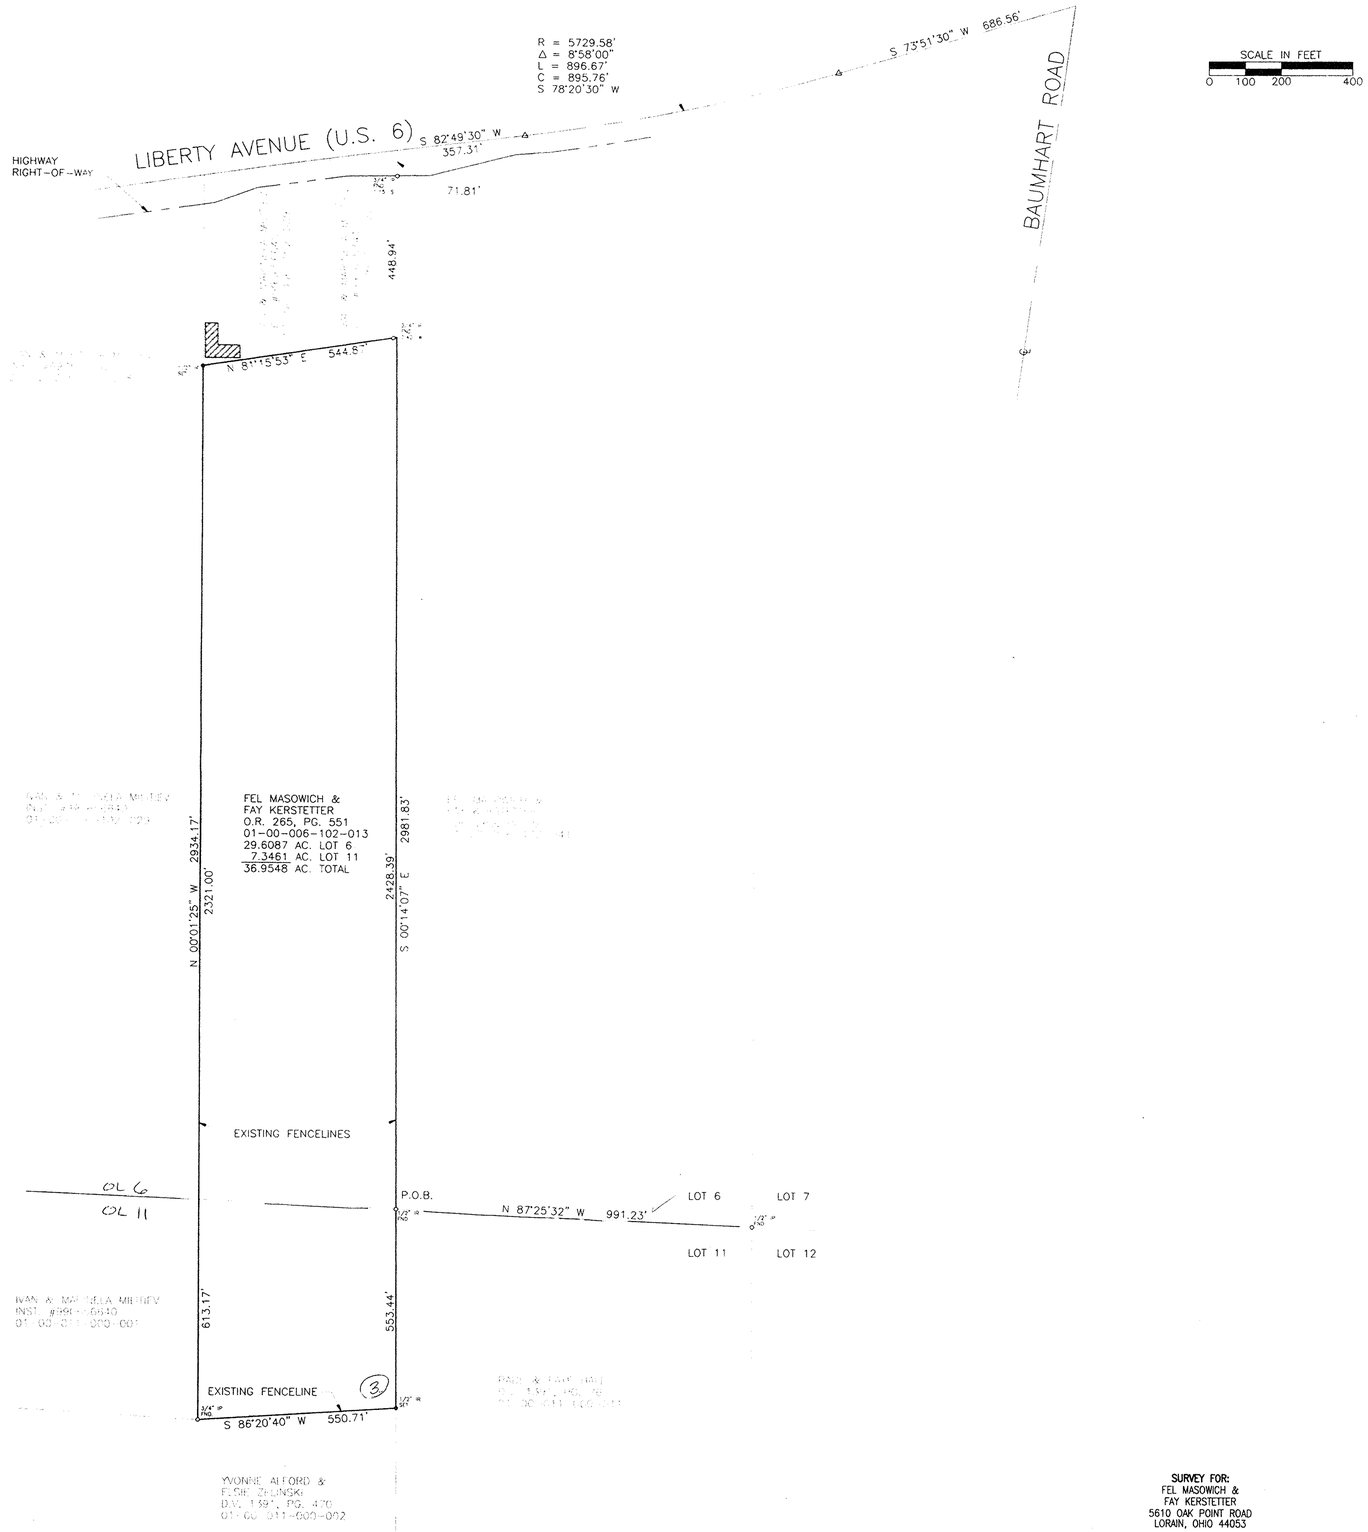

SCALE IN FEET
0 100 200 400

SCALE: 1" =

BEARINGS HEREON ARE BASED UPON A BEARING OF S 73°51'30" W FOR THE CENTERLINE OF LIBERTY AVENUE TO THE EAST OF SUBJECT PROPERTY.

I HEREBY CERTIFY THAT THIS PLAT WAS PREPARED FROM AN ACTUAL FIELD SURVEY OF THE PREMISES CONDUCTED BY ME PURSUANT TO CHAPTER 4733-37 OF THE OHIO ADMINISTRATIVE CODE.

James A. Faetanini
JAMES A. FAETANINI, P.S.
OHIO R.L.S. 7379

STATE OF OHIO
JAMES A. FAETANINI
7379
REGISTERED
PROFESSIONAL SURVEYOR

SURVEY FOR:
FEL MASOWICH &
FAY KERSTETTER
5610 OAK POINT ROAD
LORAIN, OHIO 44053

#00377-A

APPROVED
LORAIN CO.
MAP DEPT.
DATE 6-26-00
PAGE 1-C
T McNair
00377-A

REVISED:

John Hancock & Associates
INCORPORATED
ENGINEERS - SURVEYORS
326 E. MARKET STREET SANDUSKY, OHIO 44870
(419) 625-7838

PLAT OF SURVEY
ORIGINAL BROWNHELM TOWNSHIP
LOT NUMBERS 6 AND 11, CITY OF VERMILION
LORAIN COUNTY, OHIO

JOB NO.:	118500
DRN BY:	JAF
FILE NO.:	1185-1
DATE:	1/31/00
SCALE:	1"= 200'
SHEET NO.:	1