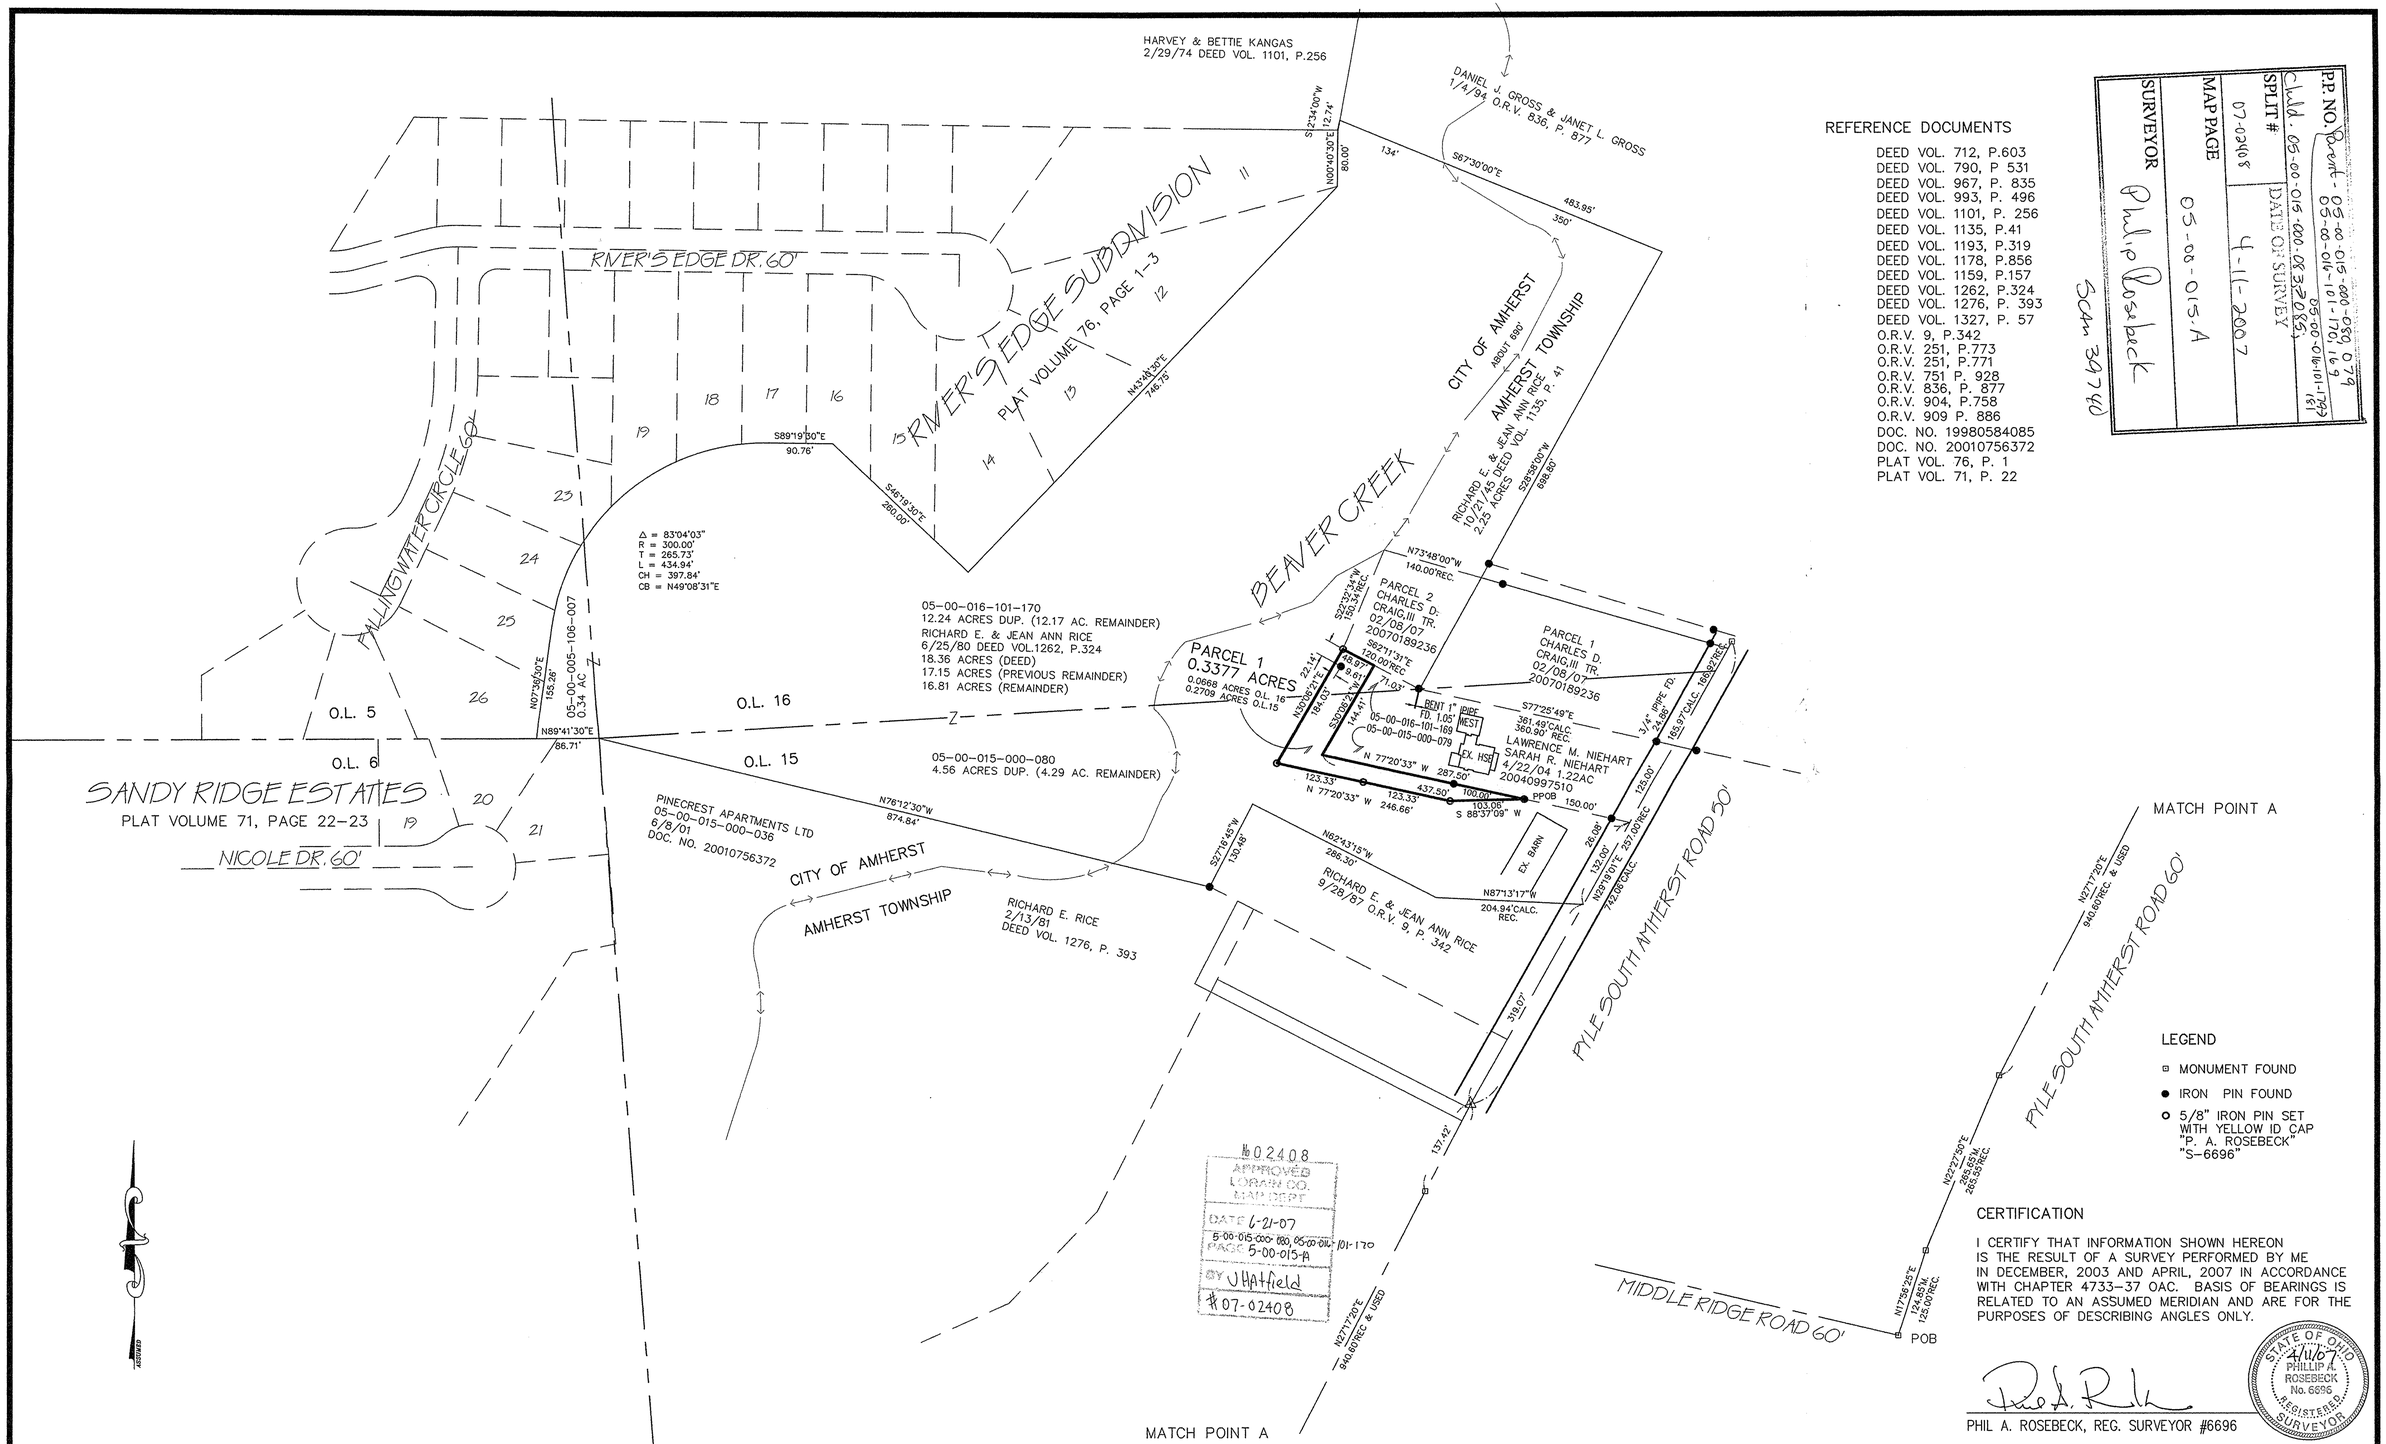

REFERENCE DOCUMENTS

DEED VOL. 712, P.603
DEED VOL. 790, P 531
DEED VOL. 967, P. 835
DEED VOL. 993, P. 496
DEED VOL. 1101, P. 256
DEED VOL. 1135, P.41
DEED VOL. 1193, P.319
DEED VOL. 1178, P.856
DEED VOL. 1159, P.157
DEED VOL. 1262, P.324
DEED VOL. 1276, P. 393
DEED VOL. 1327, P. 57
O.R.V. 9, P.342
O.R.V. 251, P.773
O.R.V. 251, P.771
O.R.V. 751 P. 928
O.R.V. 836, P. 877
O.R.V. 904, P.758
O.R.V. 909 P. 886
DOC. NO. 19980584085
DOC. NO. 20010756372
PLAT VOL. 76, P. 1
PLAT VOL. 71, P. 22

P.P. NO.	Parent - 05-00-015-000-080, 05-00-101-170, 05-00-016-101-169, 05-00-016-101-171 Child. 05-00-016-100-083
SPLIT #	07-02408
DATE OF SURVEY	4-11-2007
MAP PAGE	05-08-015.A
SURVEYOR	Philip Rosebeck

Scan 39740

LEGEND

- ▫ MONUMENT FOUND
- ● IRON PIN FOUND
- ○ 5/8" IRON PIN SET WITH YELLOW ID CAP "P. A. ROSEBECK" "S-6696"

CERTIFICATION

I CERTIFY THAT INFORMATION SHOWN HEREON IS THE RESULT OF A SURVEY PERFORMED BY ME IN DECEMBER, 2003 AND APRIL, 2007 IN ACCORDANCE WITH CHAPTER 4733-37 OAC. BASIS OF BEARINGS IS RELATED TO AN ASSUMED MERIDIAN AND ARE FOR THE PURPOSES OF DESCRIBING ANGLES ONLY.

PHIL A. ROSEBECK, REG. SURVEYOR #6696

STATE OF OHIO 4/11/07 PHILLIP A. ROSEBECK No. 6696 REGISTERED SURVEYOR

№ 02408
APPROVED
LORAIN CO.
MAP DEPT
DATE 6-21-07
5-00-015-000-080, 05-00-016-101-170
PAGE 5-00-015-A
BY JHatfield
#07-02408

SURVEY MAP
RICHARD E. RICE & JEAN ANN RICE
PART OF ORIGINAL AMHERST TOWNSHIP LOTS 15 & 16,
AMHERST TOWNSHIP, LORAIN COUNTY, STATE OF OHIO
APRIL 1,, 2007

NO.	DATE	DESCRIPTION	BY
0	04/11/07	ORIGINAL ISSUE	PAR

P.A. ROSEBECK & ASSOCIATES
REGISTERED SURVEYOR
705 WILLOW CREEK DRIVE, AMHERST, OHIO 44001
PHONE: (440) 988-4657

SHEET 1 OF 1