Dempsey Property

Amherst Township ~ Lorain County ~ State of Ohio
Part of Original Amherst Township Lot 57

P.P.N. 05-00-057-000-361
Doc. No. 2007-0206123
1.02 Acres

P.P.N. 05-00-057-000-362
Doc. No. 2005-0059060
1.00 Acres

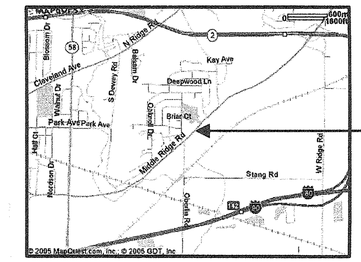

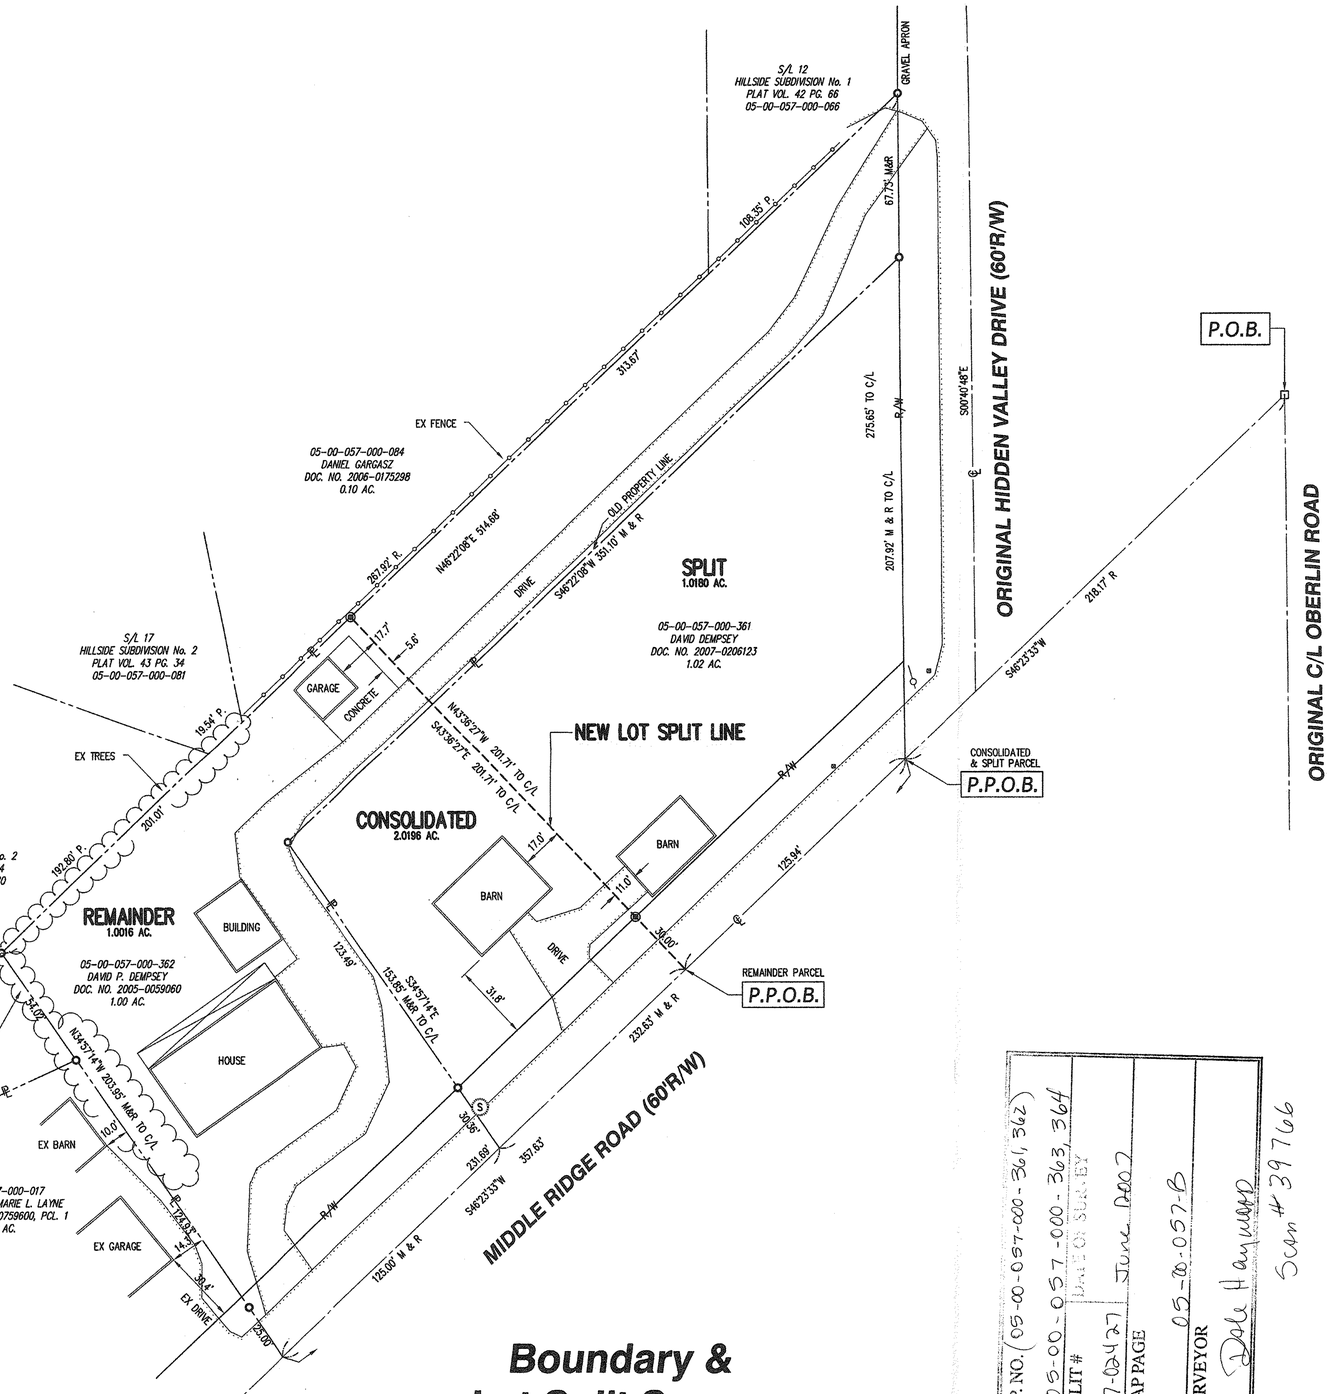

Boundary & Lot Split Survey

0 15 30 60 120
SCALE: 1 IN. = 30 FT.

BASIS OF BEARINGS
N 46°23'33" E
MIDDLE RIDGE ROAD

P.P. NO. (05-00-057-000-361, 362)
05-00-057-000-363, 364
SPLIT # 07-0204 27 DATE OF SURVEY June 2007
MAP PAGE 05-00-057-B
SURVEYOR Dale Haywood
Scan # 39766

№ 02427
7-23-07
05-00-057-000-361,362
5-00-057-B
J Hatfield
07-02427

LEGEND OF SYMBOLS & LINETYPES

- EXISTING HYDRANT
- PROPOSED HYDRANT
- EXISTING WATER VALVE
- PROPOSED WATER VALVE
- EXISTING STORM MANHOLE
- PROPOSED STORM MANHOLE
- EXISTING SANITARY MANHOLE
- PROPOSED SANITARY MANHOLE
- EXISTING CATCH BASIN
- PROPOSED CATCH BASIN
- EXISTING CURB INLET
- PROPOSED CURB INLET
- TREE
- WATER METER
- SIGN
- CLEAN OUT
- MONITOR WELL
- UTILITY POLE
- LIGHT POLE
- WATER WELL
- EXISTING (PROPOSED) SPOT GRADE ELEVATION
- DIRECTION OF SURFACE WATER RUNOFF
- PROPERTY LINE
- CENTERLINE
- RIGHT-OF-WAY LINE
- EASEMENT LINE
- SETBACK LINE
- FENCE
- IRON PIN FOUND
- IRON PIN SET 30" LONG, 5/8" REBAR WITH CAP STAMPED "HAYWOOD 8284"
- IRON PIN FOUND IN MONUMENT BOX
- PK NAIL FOUND
- PROPERTY CORNER NOT MONUMENTED
- DRILL HOLE
- IRON PIN SET IN MONUMENT BOX
- PK NAIL & DISK SET

R., REC. = RECORD M., MEAS. = MEASURED P. = PLAT
P.O.B. = PLACE OF BEGINNING P.P.O.B. = PRINCIPAL PLACE OF BEGINNING

SURVEYOR'S CERTIFICATION

THIS IS TO CERTIFY THAT AT THE REQUEST OF DAVID DEMPSEY I HAVE PREPARED THIS PLAT OF BOUNDARY SURVEY.

DIMENSIONS ARE IN FEET AND DECIMAL PARTS THEREOF. BEARINGS ARE TO AN ASSUMED MERIDIAN AND INTENDED TO DESCRIBE ANGLES ONLY. THE BASIS OF BEARINGS IS N 46°23'33" E FOR MIDDLE RIDGE ROAD.

THIS PLAT REPRESENTS A SURVEY IN WHICH THE TRAVERSE OF THE EXTERIOR BOUNDARIES OF THE TRACT WHEN COMPUTED FROM FIELD MEASUREMENTS CLOSED TO WITHIN A LIMIT OF ERROR OF ONE (1) FOOT TO TEN THOUSAND (10,000) FEET OF THE PERIMETER BEFORE BALANCING THE SURVEY.

THE SURVEY MEETS THE MINIMUM STANDARDS FOR LAND SURVEYS, IN SECTION 4733-37 OF THE OHIO ADMINISTRATIVE CODE. ADJACENT PROPERTY DESCRIPTIONS HAVE BEEN CONSIDERED IN PERFORMING THIS SURVEY. THIS SURVEY HAS NOT BEEN PERFORMED WITH THE BENEFIT OF A TITLE SEARCH AND THE LOCATION OF EASEMENTS THAT MAY AFFECT THE PROPERTY ARE NOT NOTED ON THE PLAT.

FIELD SURVEY DATE: JUNE 19, 2007

DRAWING REVISION DATE: JUNE 20, 2007

STATE OF OHIO
DALE R. HAYWOOD
S-8284
REGISTERED
PROFESSIONAL SURVEYOR

Dale Haywood

Dale R. Haywood, P.S.
Registered State of Ohio Surveyor No. 8284

ADDITIONS OR DELETIONS TO THIS PLAT BY OTHER THAN THE SIGNING PARTY ARE PROHIBITED WITHOUT WRITTEN CONSENT BY THE SIGNING PARTY.

THIS SURVEY PLAT IS NOT VALID WITHOUT AN ORIGINAL SIGNATURE AND SEAL OF THE SIGNING PARTY.

Prepared By

HAYWOOD
Civil Engineering & Land Surveying, Inc.

475 N. Abbe Road
Elyria, Ohio 44035
www.haywoodcivilengineering.com
(440) 365-9831 Office
(440) 365-3426 Fax

Prepared For

David Dempsey
45002 Middle Ridge Road
Amherst, Ohio 44001
(440) 452-5740

PROJECT #05-256