LOT SPLIT AND CONSOLIDATION PLAT
FOR

JERRY M. JANIDLO PARCEL AND MARTHA MEYER PARCEL

ORIGINAL AMHERST TOWNSHIP LOT NO. 80 NOW IN THE CITY OF LORAIN, COUNTY OF LORAIN AND STATE OF OHIO

ACCEPTANCE

I THE UNDERSIGNED, OWNERS OF THE PROPERTY SHOWN AND DESCRIBED HEREON, DO HEREBY ASSENT TO AND ADOPT THIS SUBDIVISION OF THE SAME, AND ACKNOWLEDGE THAT THE SAME WAS MADE AT MY REQUEST.

Jill Janidlo
JILL JANIDLO, POWER OF ATTORNEY

NOTARY

COUNTY OF ~~CUYAHOGA~~ Lorain
STATE OF OHIO } S.S. BEFORE ME A NOTARY PUBLIC IN AND FOR SAID COUNTY AND STATE DID PERSONALLY APPEARED, THE ABOVE NAMED JILL JANIDLO, POWER OF ATTORNEY, THE INDIVIDUAL, WHO DID ACKNOWLEDGED THE MAKING OF THE FOREGOING INSTRUMENT AND SIGNING OF THIS PLAT TO BE THEIR FREE ACT AND DEED.

IN WITNESS WHEREOF I HAVE HEREUNTO SET MY HAND AND OFFICIAL SEAL AT Lorain, OHIO, THIS 16th DAY OF June, 2007.

Linda Rios
NOTARY PUBLIC

8/27/2010
MY COMMISSION EXPIRES

Linda Rios
Notary Public, State of Ohio
My commission expires 8/27/2010

ACCEPTANCE

I THE UNDERSIGNED, OWNER OF THE PROPERTY SHOWN AND DESCRIBED HEREON, DO HEREBY ASSENT TO AND ADOPT THIS SUBDIVISION OF THE SAME, AND ACKNOWLEDGE THAT THE SAME WAS MADE AT MY REQUEST.

Martha Meyer
MARTHA MEYER

NOTARY

COUNTY OF ~~CUYAHOGA~~ Lorain
STATE OF OHIO } S.S. BEFORE ME A NOTARY PUBLIC IN AND FOR SAID COUNTY AND STATE DID PERSONALLY APPEARED, THE ABOVE NAMED MARTHA MEYER, WHO DID ACKNOWLEDGED THE MAKING OF THE FOREGOING INSTRUMENT AND SIGNING OF THIS PLAT TO BE THEIR FREE ACT AND DEED.

IN WITNESS WHEREOF I HAVE HEREUNTO SET MY HAND AND OFFICIAL SEAL AT Lorain, OHIO, THIS 16th DAY OF June, 2007.

Linda Rios
NOTARY PUBLIC

8/27/2010
MY COMMISSION EXPIRES

Linda Rios
Notary Public, State of Ohio
My commission expires 8/27/2010

APPROVAL CLAUSES

APPROVAL BY PLANNING COMMISSION

THIS LOT SPLIT PLAT HAS BEEN APPROVED BY THE PLANNING COMMISSION OF THE CITY OF LORAIN, OHIO.

_____, 2007 _____
DATE SECRETARY

APPROVAL BY COUNCIL

THIS LOT SPLIT PLAT HAS BEEN APPROVED BY THE COUNCIL OF THE CITY OF LORAIN, OHIO BY RESOLUTION No. _____
ADOPTED _____, 2007

_____, 2007 _____
DATE PRESIDENT

_____
CLERK

CERTIFICATION

I HEREBY STATE THAT THIS PLAT IS A TRUE AN ACCURATE REPRESENTATION OF THE PREMISES SHOWN HEREON AND THAT IT WAS PREFORMED UNDER MY SUPERVISION, AND THAT IT WAS PREPARED IN ACCORDANCE WITH THE MINIMUM STANDARDS FOR BOUNDRAY SURVEYS AS ADOPTED BY THE STATE OF OHIO, IN CHAPTER 4733-37 OF THE OHIO REVISED CODE. ALL TO THE BEST OF MY KNOWLEDGE, INFORMATION, AND PERSONAL BELIEFS. DISTANCES ARE GIVEN IN FEET AND DECIMAL PARTS THEREOF. COURSES ARE GIVEN TO AN ASSUMED MERIDIAN AND ARE USED TO INDICATED ANGLES ONLY.

Terrence E. Worsech 03/23/07
TERRENCE E. WORSECH - REGISTERED SURVEYOR #8138 DATE

STATE OF OHIO
TERRENCE E. WORSECH
8138
REGISTERED PROFESSIONAL SURVEYOR

NOTE:
- DENOTES 5/8" IRON PIN SET WITH CAP #8138

APPROVED
AS TO DESCRIPTION ONLY
Date 06/06/07
City of Lorain
By Kimberly Hoskin
Engineering Dept.
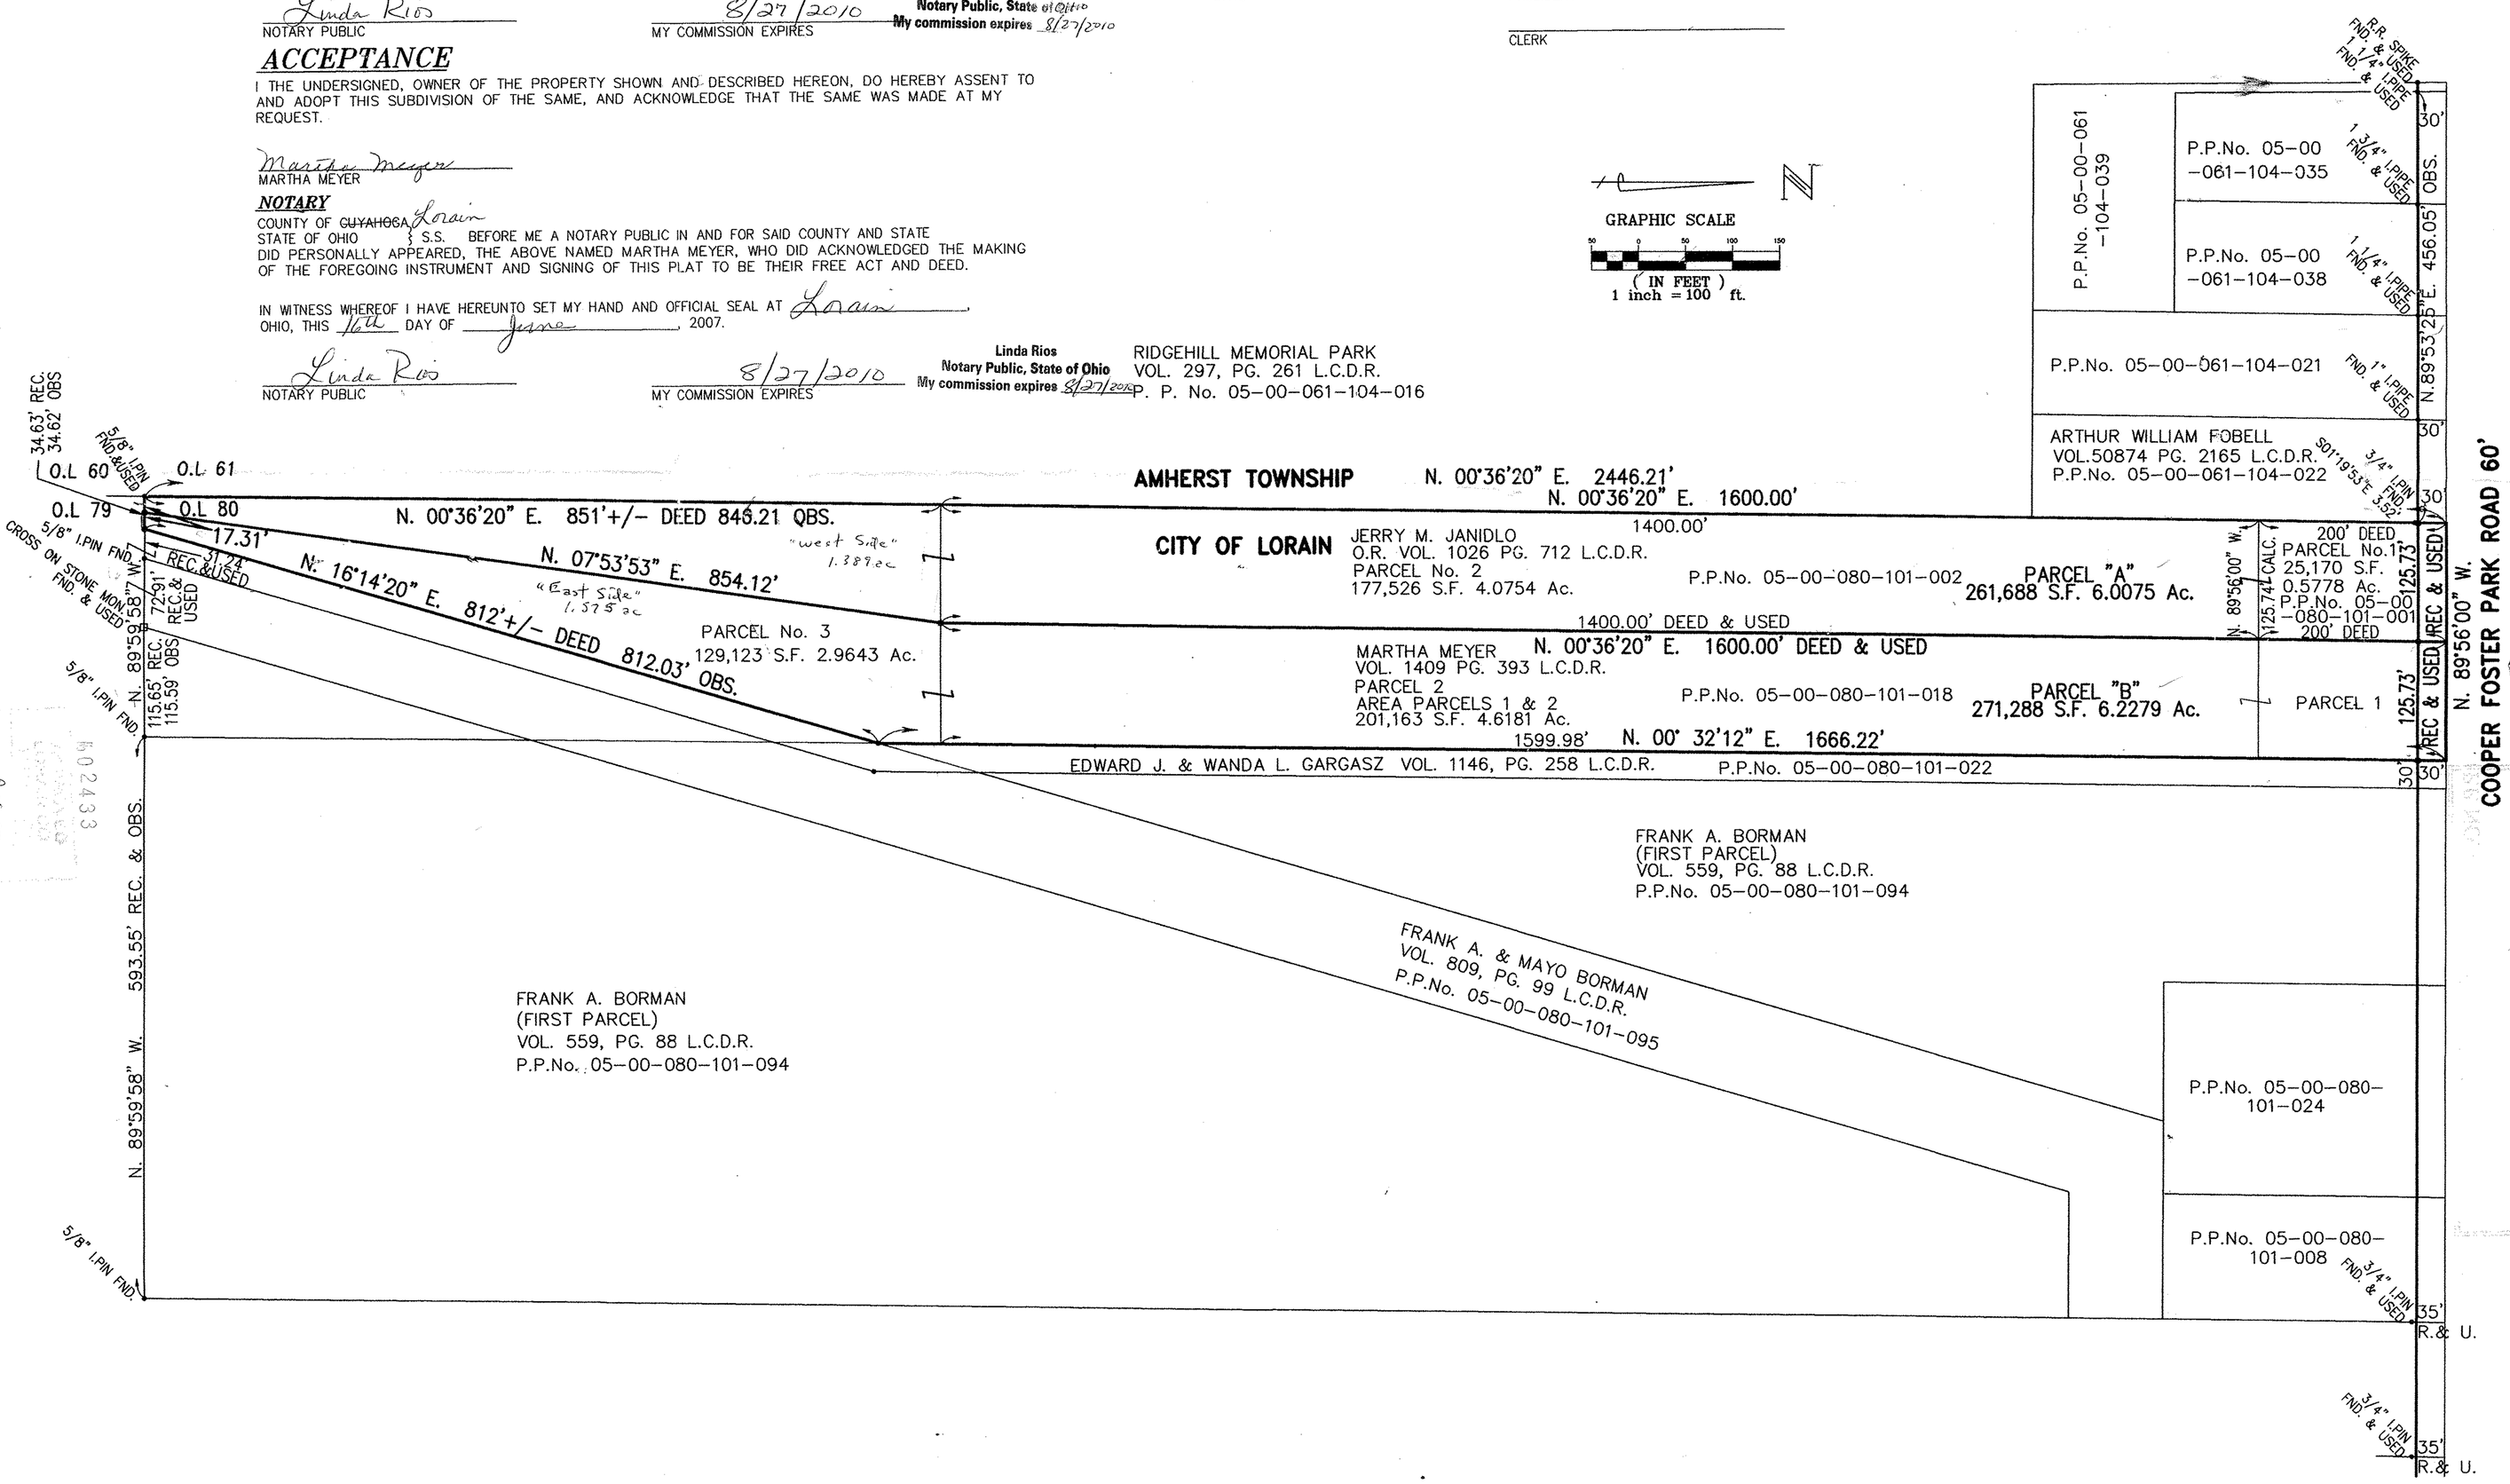
APPROVED BY THE LORAIN CITY PLANNING COMMISSION ..... NO PLAT REQUIRED
William E. Dolan 6-6-07
SECRETARY LORAIN CITY PLANNING COMMISSION