P.P. NO. (07-00-028-103-024, 027, 109)	
Child - 07-00-028-103-136	
SPLIT #	DATE OF SURVEY
07-02448	July 2007
MAP PAGE	
07-00-028B	
SURVEYOR	
Dane Haponek	

#39783

COMBINATION SURVEY
OF PART OF
ORIGINAL RIDGEVILLE
TWP LOT NO 28
CITY OF N. RIDGEVILLE COUNTY OF LORAIN
STATE OF OHIO
PARCELS 07-00-028-103-024, -027 & -109

PREPARED FOR:
THOMAS & DIANE TRIPLETT
36423 CENTER RIDGE RD.
N. RIDGEVILLE, OH.

PREPARED BY
DANE A HAPONEK
REG. SURVEYOR (S6211)
N. RIDGEVILLE, OH.

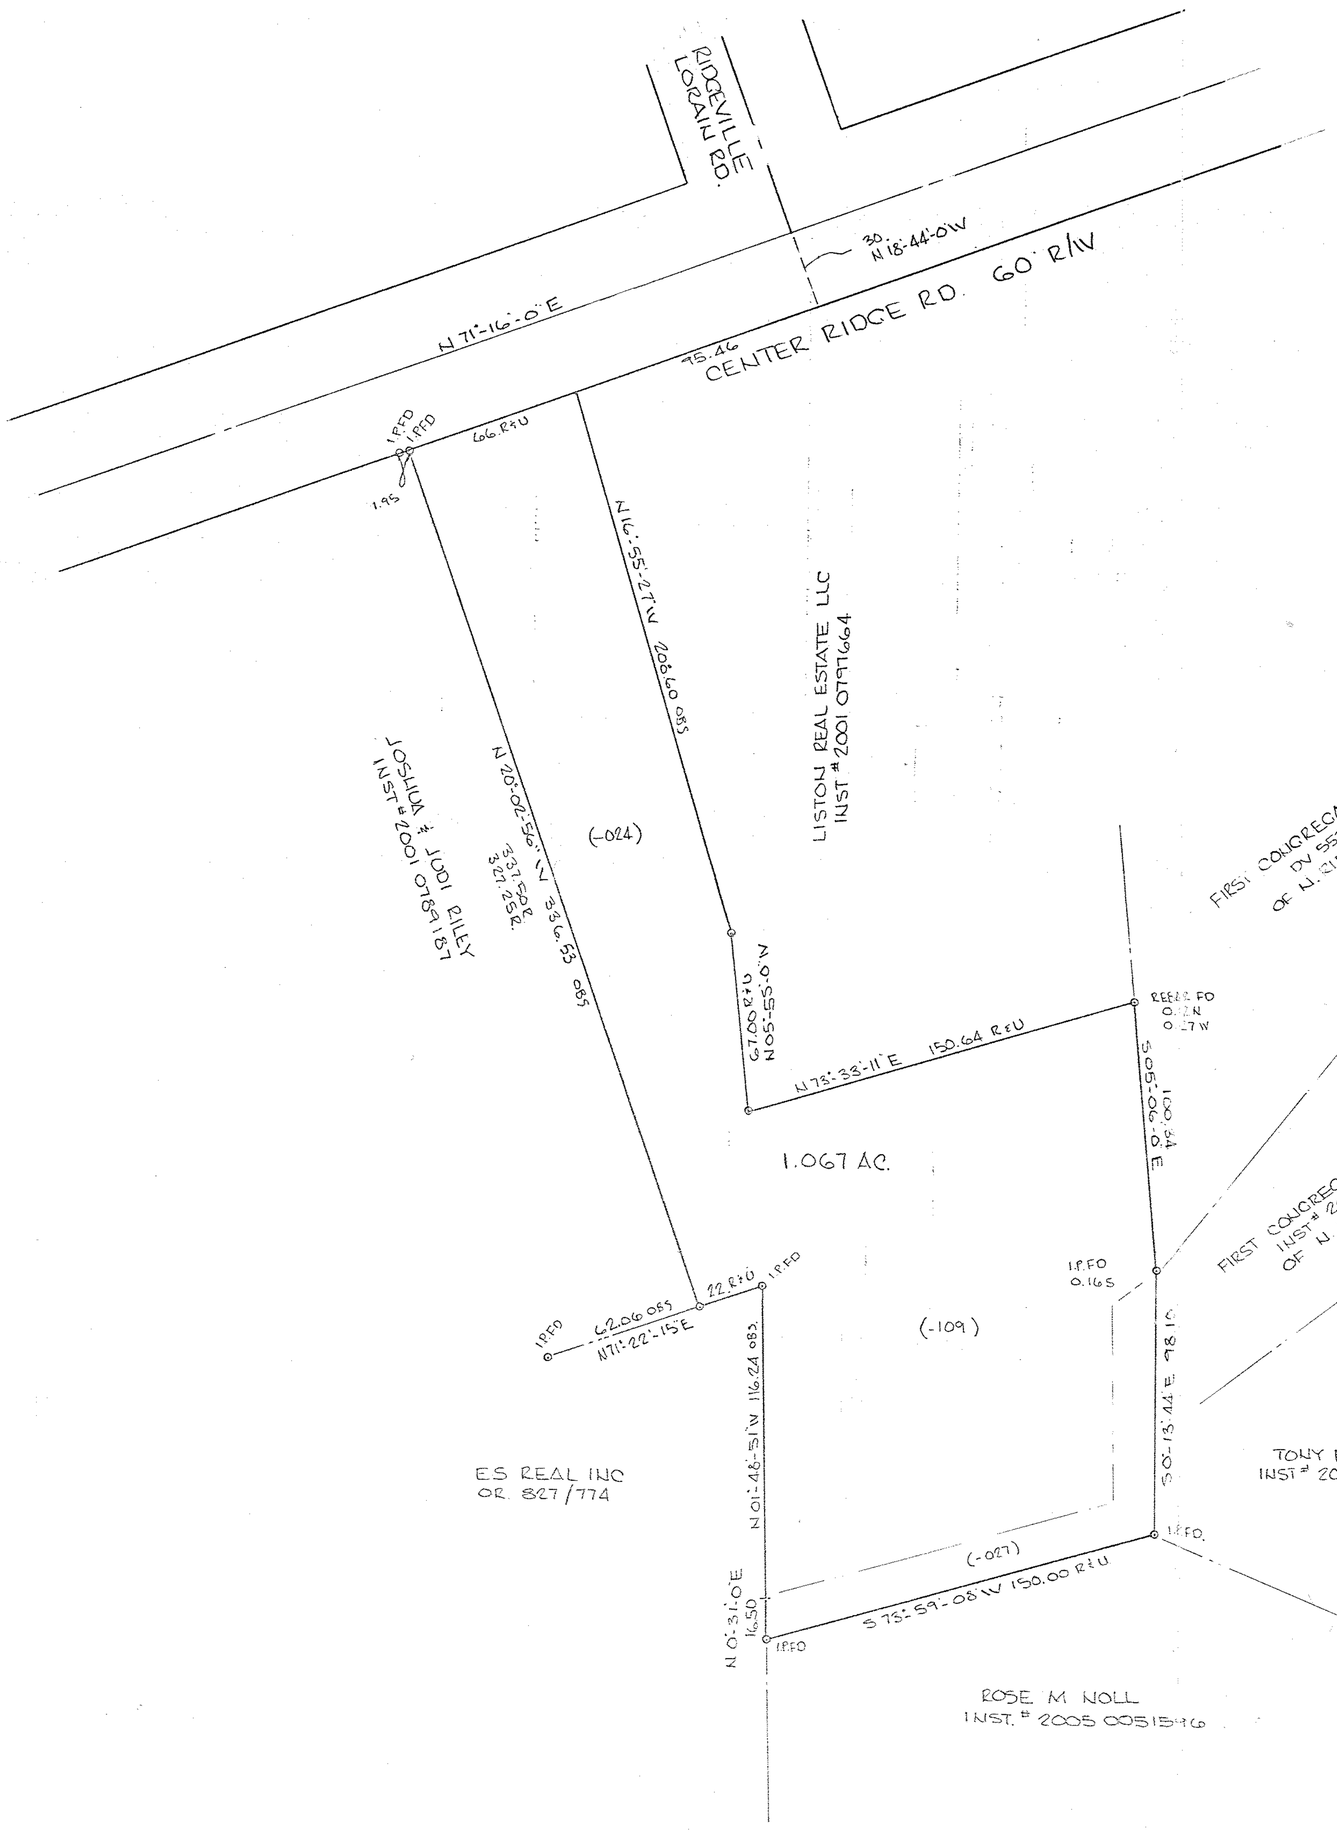

STATE OF OHIO
DANE
A.
HAPONEK
S-6211
REGISTERED
PROFESSIONAL SURVEYOR

#02448

8-20-07
07-00-028-103-024,027,109
7-00-028-B
JHatfield
#07-02448

N

DATE: JULY 2007
SCALE: 1" = 40'