MAP OF SURVEY AND LOT SPLIT

OF LANDS STANDING IN THE NAME OF THE

ERNEST G. FANNIN REVOCABLE TRUST

SITUATED IN THE TOWNSHIP OF WELLINGTON, COUNTY OF LORAIN, STATE OF OHIO AND BEING KNOWN AS PART OF ORIGINAL WELLINGTON TOWNSHIP LOT 44 AND BEING PART OF THOSE LANDS DEEDED TO THE ERNEST G. FANNIN REVOCABLE TRUST IN DEED INSTRUMENT #2002806871 OF LORAIN COUNTY DEED RECORDS.

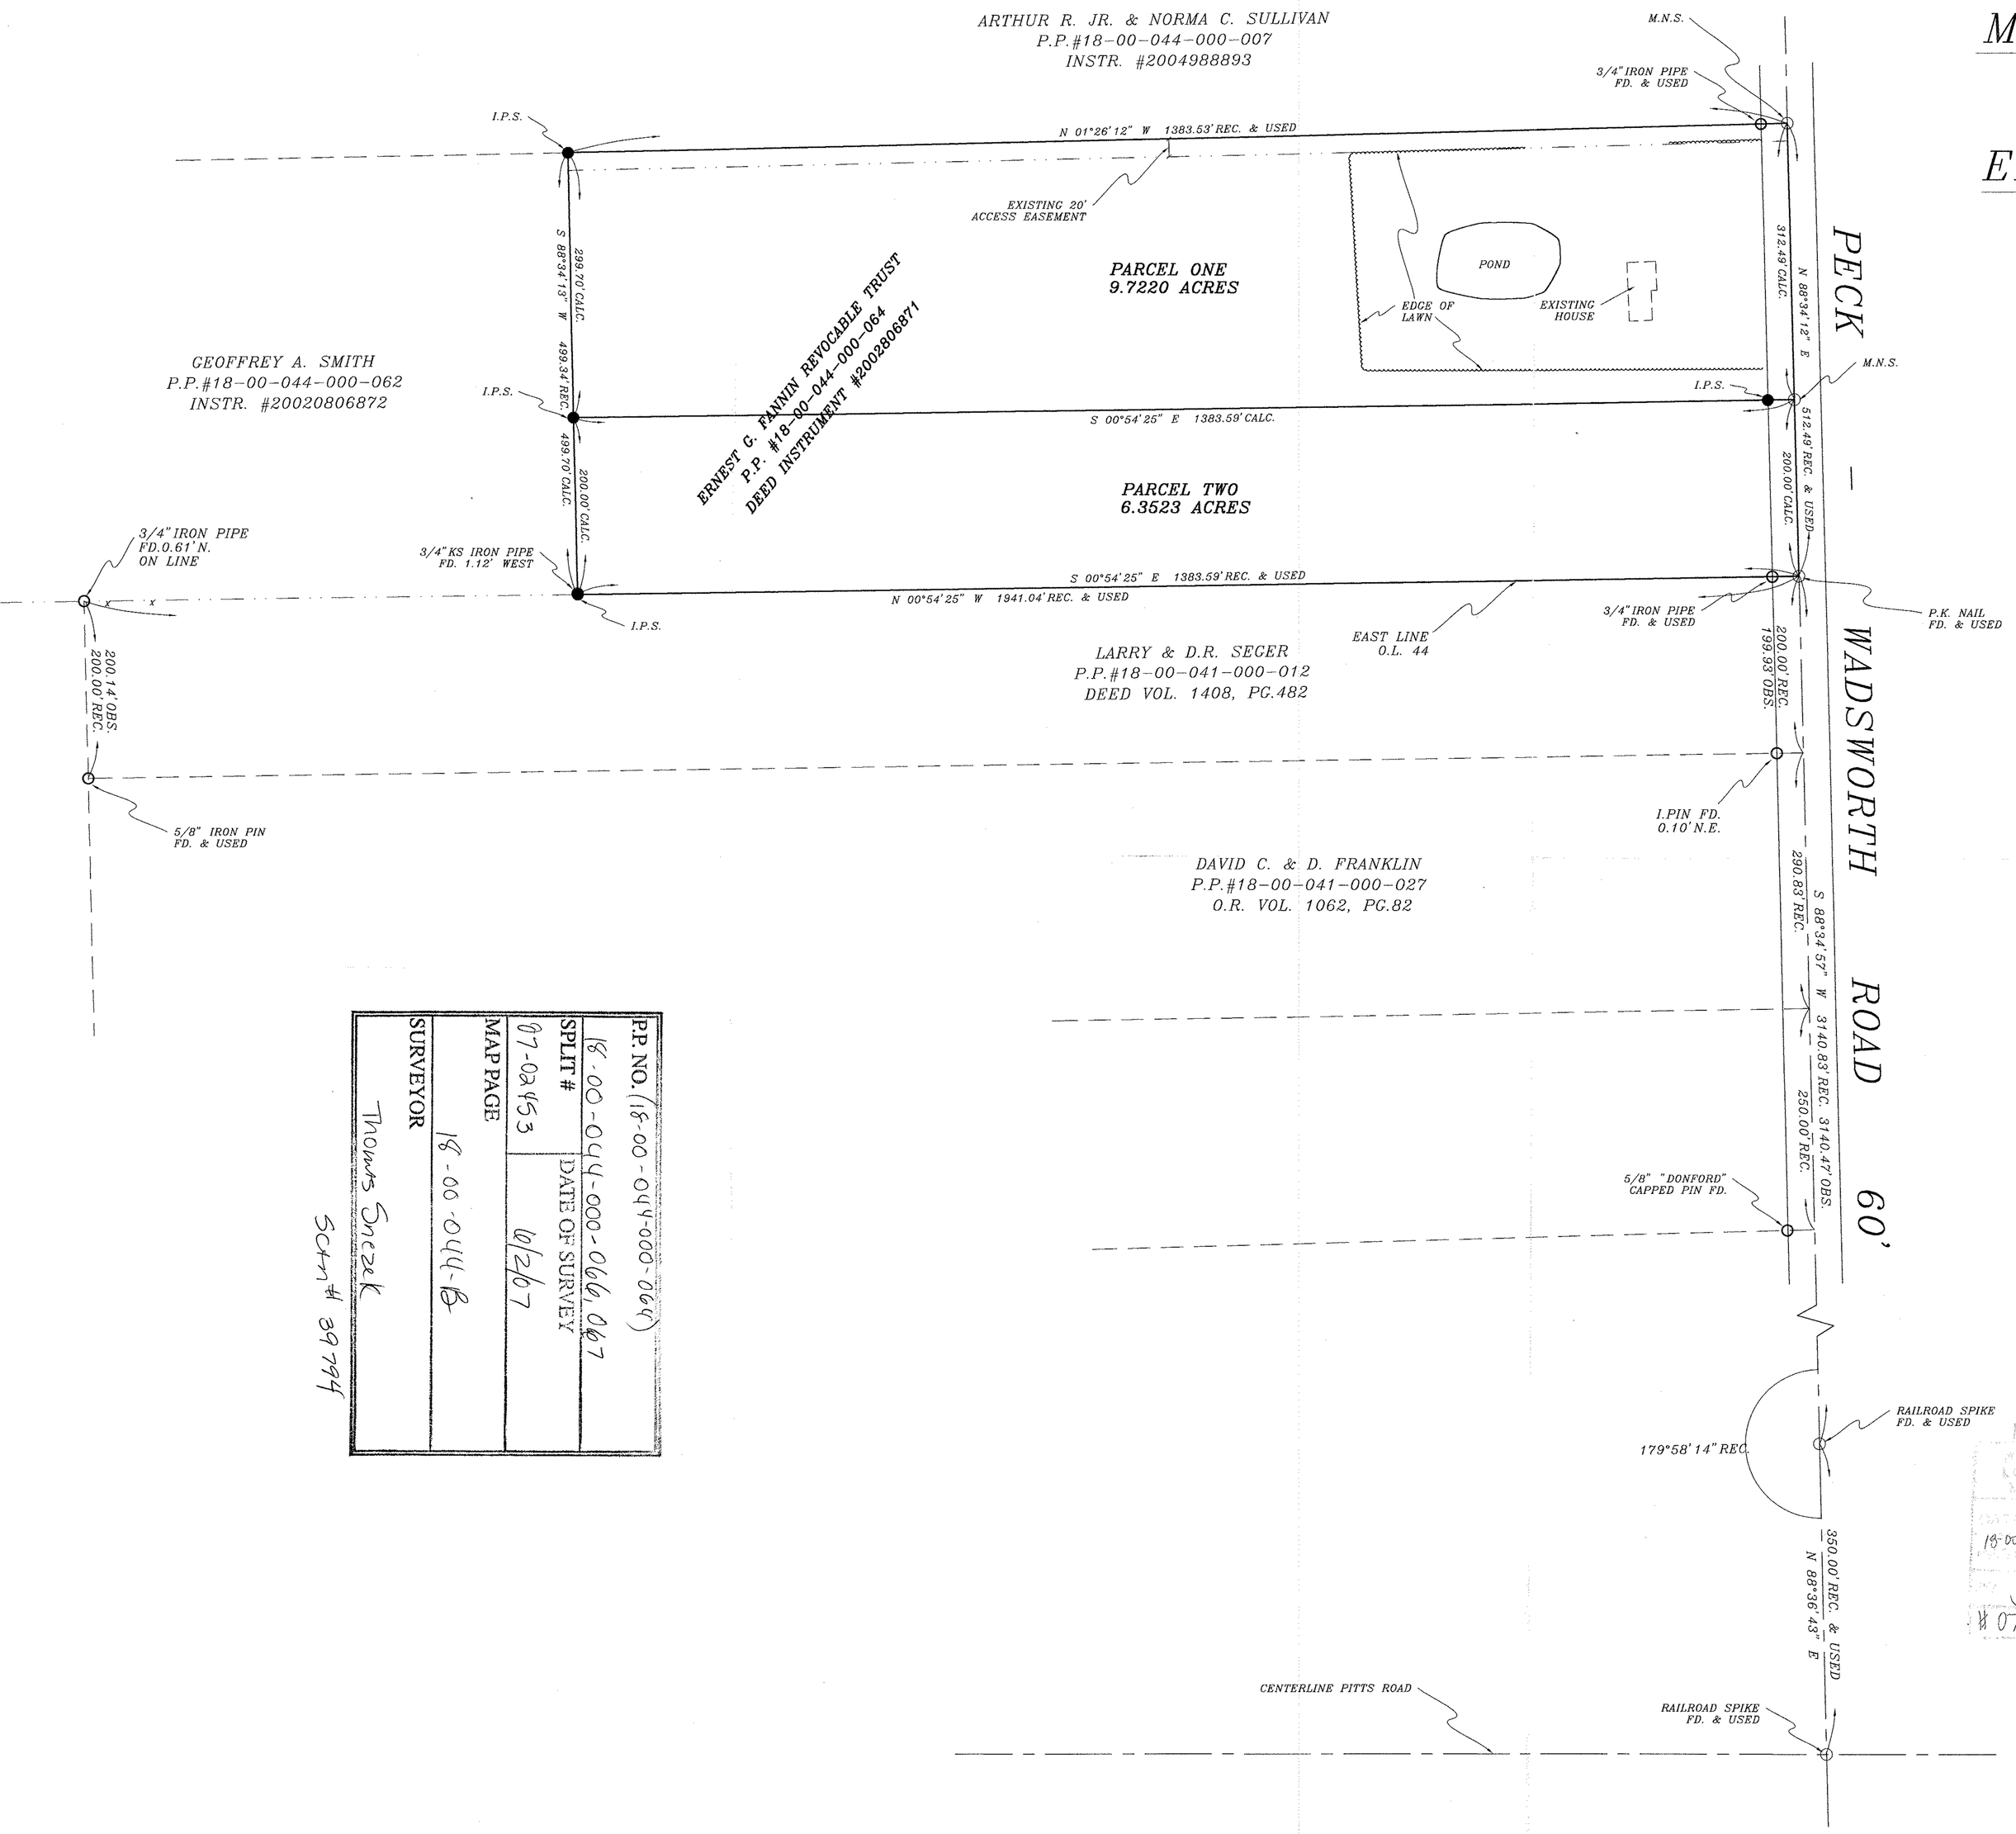

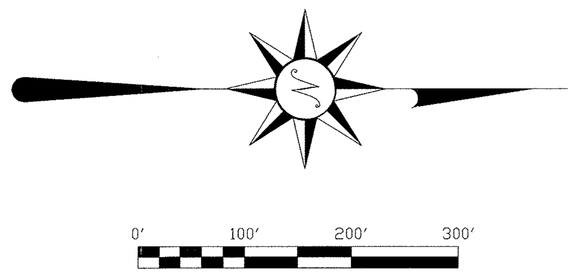

SCALE: 1" = 100'

SURVEYOR'S STATEMENT

DISTANCES ARE EXPRESSED IN FEET AND DECIMAL PARTS THEREOF. BEARINGS ARE TO AN ASSUMED MERIDIAN AND ARE USED TO INDICATE ANGLES ONLY. PERMANENT MONUMENTS WERE FOUND OR SET AS IDICATED HEREON. —●— I.P.S. INDICATES A 5/8" IRON PIN WITH IDENTIFACTION CAP SET. —⊖— M.N.S. INDCIATES A MAGNETIC NAIL SET. ALL OF WHICH I DECLARE TO BE CORRECT TO THE BEST OF MY ABILITY AND BELIEF.

THOMAS M. SNEZEK, R.L.S. #7051 — DATE 6-2-07

STATE OF OHIO — THOMAS M. SNEZEK S-7051 — SURVEYOR

P.P. NO.	(18-00-044-000-062)
SPLIT #	18-00-044-000-066, 067
	DATE OF SURVEY
07-02453	10/2/07
MAP PAGE	
18-00-044-B	
SURVEYOR	
Thomas Snezek	
Scan # 39794	

#02453
9-10-07
18-00-044-000-064
18-00-044-B
JHA field
07-02453

PREPARED BY:

SNEZEK & ASSOCIATES, L.L.C.

3496 COLLETTA LANE — CLEVELAND, OH. 44111
(216) 671-4902

PROJECT: #0613 — 1-10-07
REVISED: — 5-23-07