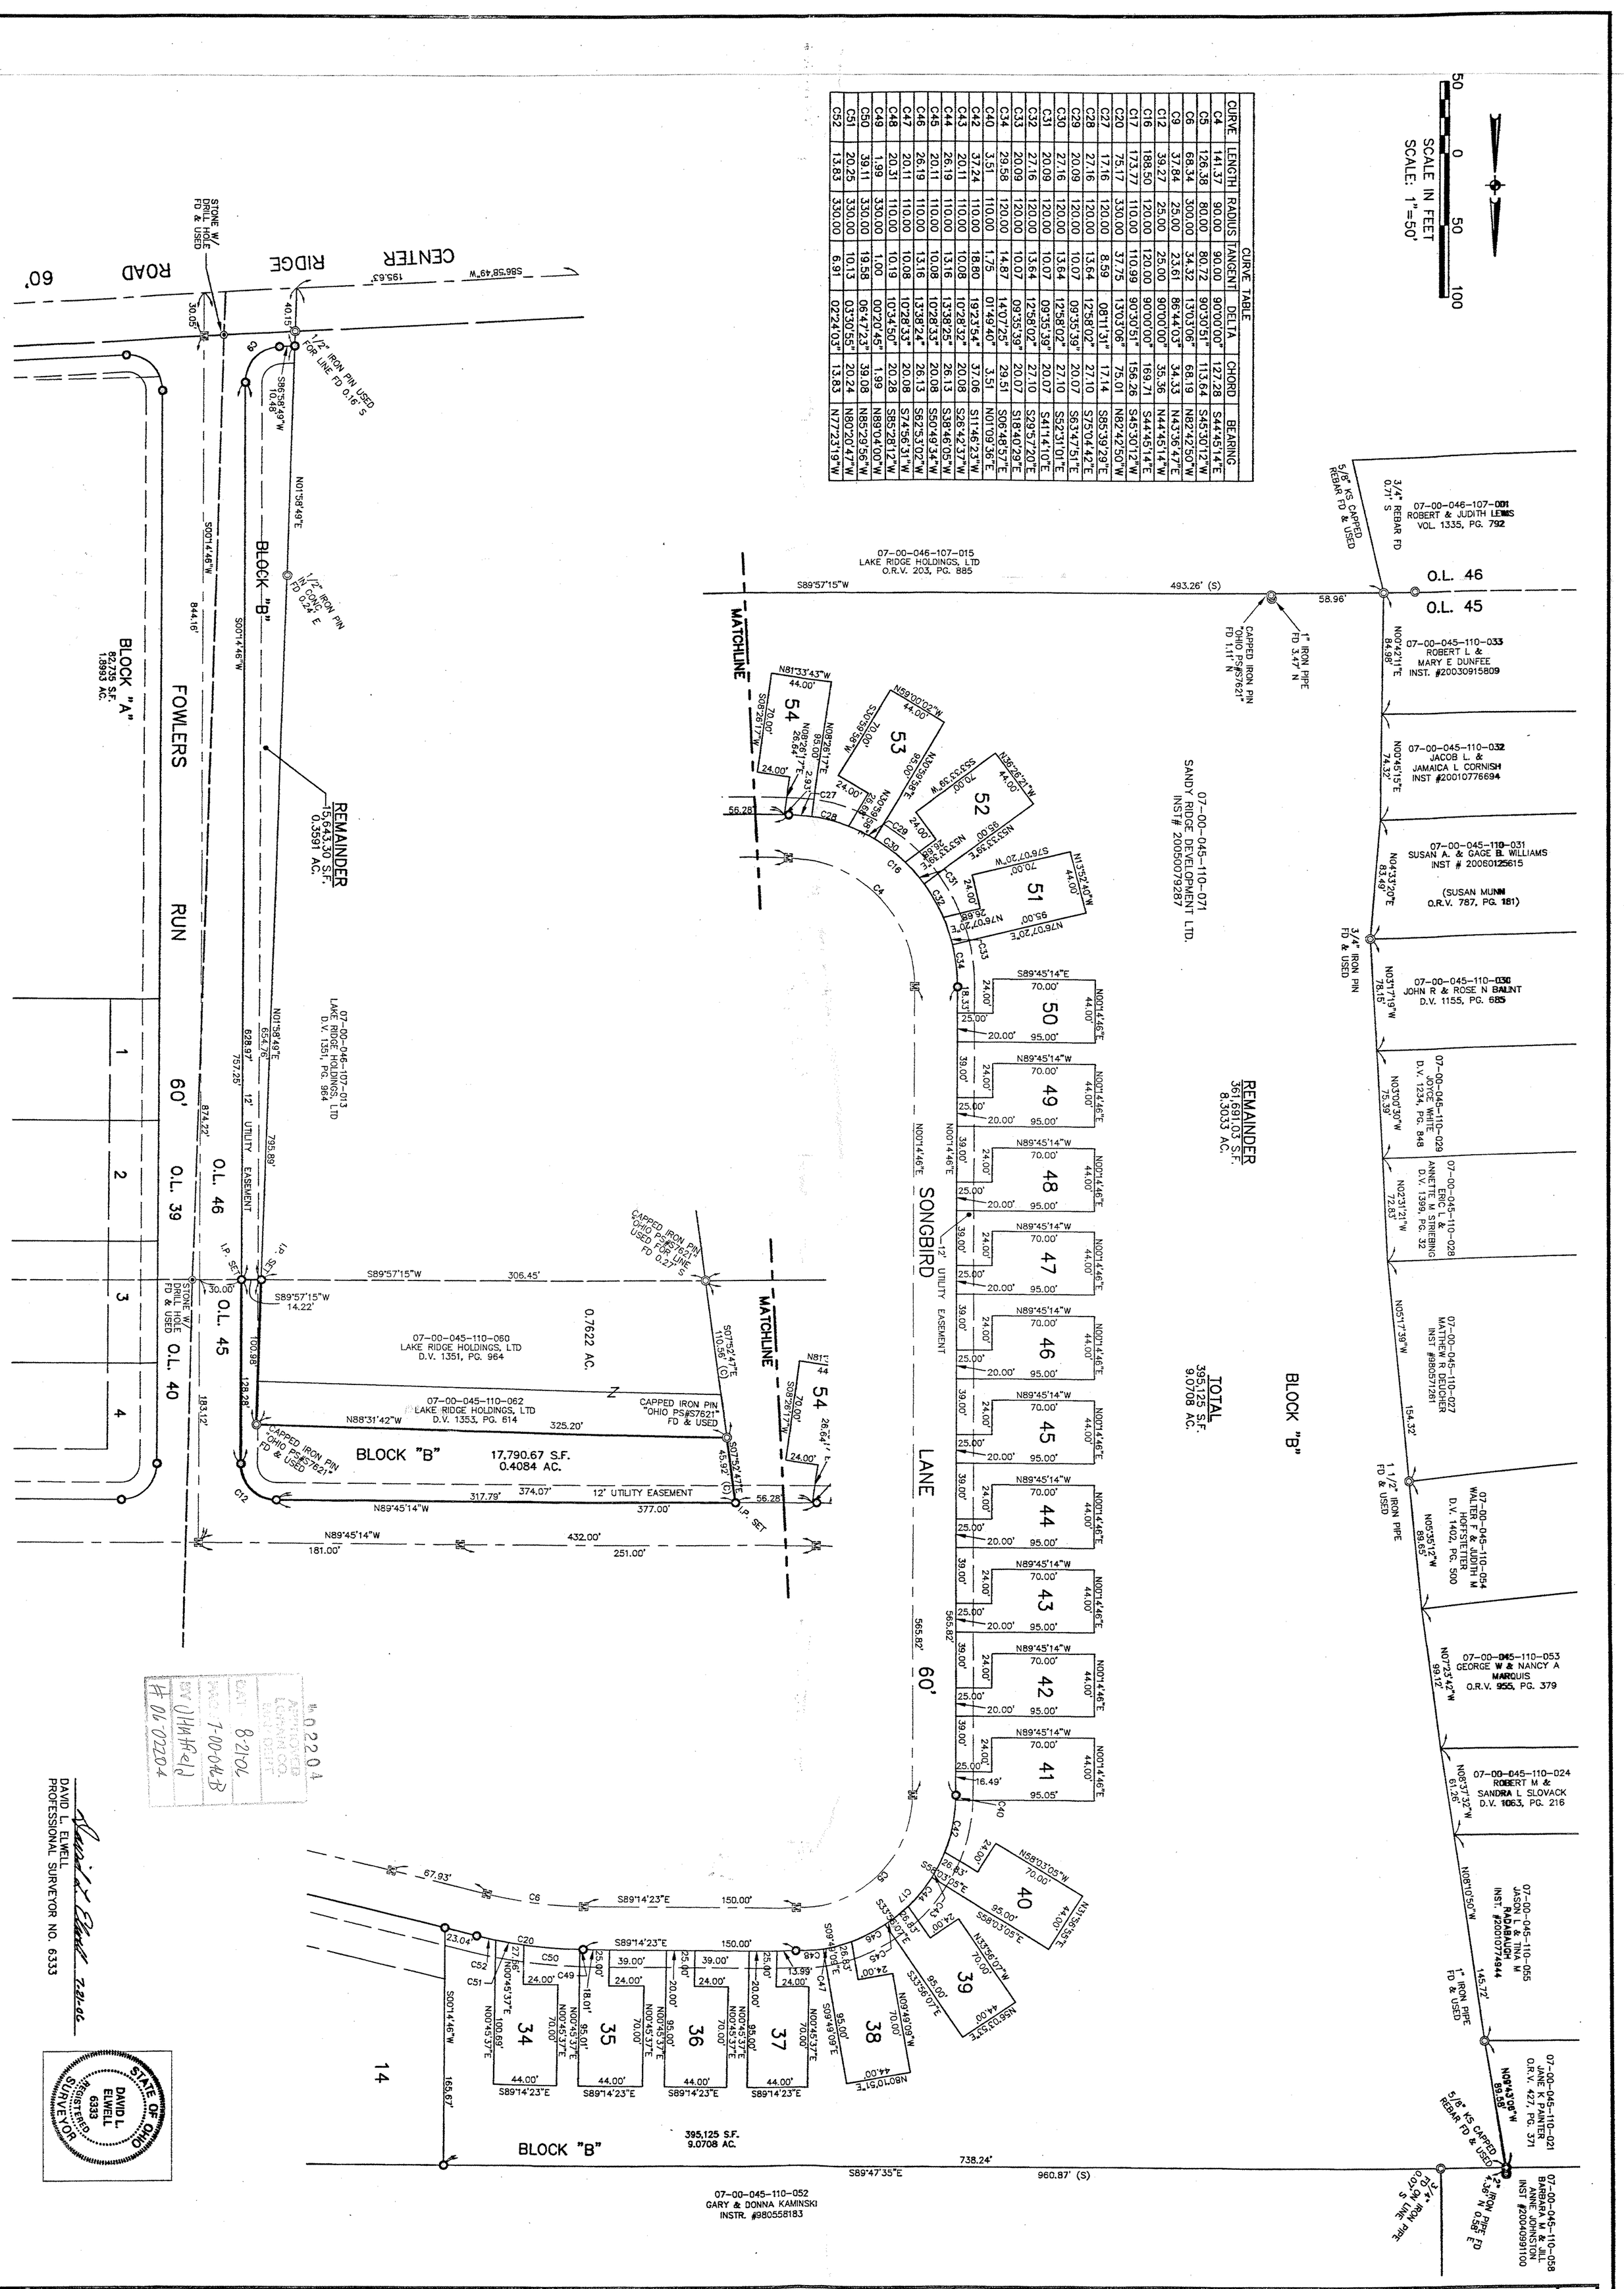

CURVE TABLE							
CURVE	LENGTH	RADIUS	TANGENT	DELTA	CHORD	BEARING
C4	141.37	90.00	90.00	90°00'00"	127.28	S44°45'14"E
C5	126.38	80.00	80.72	90°30'51"	113.64	S45°30'12"W
C6	68.34	300.00	34.32	13°03'06"	68.19	N82°42'50"W
C9	37.84	25.00	23.61	86°44'03"	34.33	N43°36'47"E
C12	39.27	25.00	25.00	90°00'00"	35.36	N44°45'14"W
C16	188.50	120.00	120.00	90°00'00"	169.71	S44°45'14"E
C17	173.77	110.00	110.99	90°30'51"	156.26	S45°30'12"W
C20	75.17	330.00	37.75	13°03'06"	75.01	N82°42'50"W
C27	17.16	120.00	8.59	08°11'31"	17.14	S85°39'29"E
C28	27.16	120.00	13.64	12°58'02"	27.10	S75°04'42"E
C29	20.09	120.00	10.07	09°35'39"	20.07	S63°47'51"E
C30	27.16	120.00	13.64	12°58'02"	27.10	S52°31'01"E
C31	20.09	120.00	10.07	09°35'39"	20.07	S41°14'10"E
C32	27.16	120.00	13.64	12°58'02"	27.10	S29°57'20"E
C33	20.09	120.00	10.07	09°35'39"	20.07	S18°40'29"E
C34	29.58	120.00	14.87	14°07'25"	29.51	S06°48'57"E
C40	3.51	110.00	1.75	01°49'40"	3.51	N01°09'36"E
C42	37.24	110.00	18.80	19°23'54"	37.06	S11°46'23"W
C43	20.11	110.00	10.08	10°28'32"	20.08	S26°42'37"W
C44	26.19	110.00	13.16	13°38'25"	26.13	S38°46'05"W
C45	20.11	110.00	10.08	10°28'33"	20.08	S50°49'34"W
C46	26.19	110.00	13.16	13°38'24"	26.13	S62°53'02"W
C47	20.11	110.00	10.08	10°28'33"	20.08	S74°56'31"W
C48	20.31	110.00	10.19	10°34'50"	20.28	S85°28'12"W
C49	1.99	330.00	1.00	00°20'45"	1.99	N89°04'00"W
C50	39.11	330.00	19.58	06°47'23"	39.08	N85°29'56"W
C51	20.25	330.00	10.13	03°30'55"	20.24	N80°20'47"W
C52	13.83	330.00	6.91	02°24'03"	13.83	N77°23'19"W

APPROVED LORAIN CO. EAST DIST.
DATE 8-21-06
PAID 1-00-046-B
BY DHHafeld
06 02204

DAVID L. ELWELL
PROFESSIONAL SURVEYOR NO. 6333

STATE OF OHIO DAVID L. ELWELL 6333 REGISTERED SURVEYOR

BOUNDARY SURVEY AND SPLIT MAP
BLOCK "B"
SANDY RIDGE SUBDIVISION NO. 1

P.V. 87 P. 1-4

PART OF ORIGINAL RIDGEVILLE TOWNSHIP LOT NOS. 45, 46
CITY OF NORTH RIDGEVILLE COUNTY OF LORAIN STATE OF OHIO

SHEET 1 OF 1

JOB NO. 04087-B

KS ASSOCIATES

KS Associates, Inc.
260 Burns Road, Suite 100
Elyria, OH 44035
P 440 365 4730
F 440 365 4790
www.ksassociates.com

DATE: 7-19-06
DRAWN BY: CPW
CH'D BY:
DWG. NAME: 0-SPLIT01
PATH: \04087-B\LDDT\CONTROL
F.B.

REVISIONS		
DATE	DESCRIPTION	BY