SPLIT MAP
AND CONSOLIDATION

FOR

FRED H. COLBRUNN
AND FRED C. COLBRUNN

BEING IN
PPN'S 12-00-022-000-001 AND 12-00-039-000-015
IN ORIGINAL COLUMBIA TOWNSHIP LOTS NO'S 22 AND 39
NOW IN THE TOWNSHIP OF COLUMBIA, COUNTY OF LORAIN
AND STATE OF OHIO

1" = 50'

OCTOBER 12, 2006
NOVEMBER 30, 2006

CIPS - CAPPED IRON PIN SET

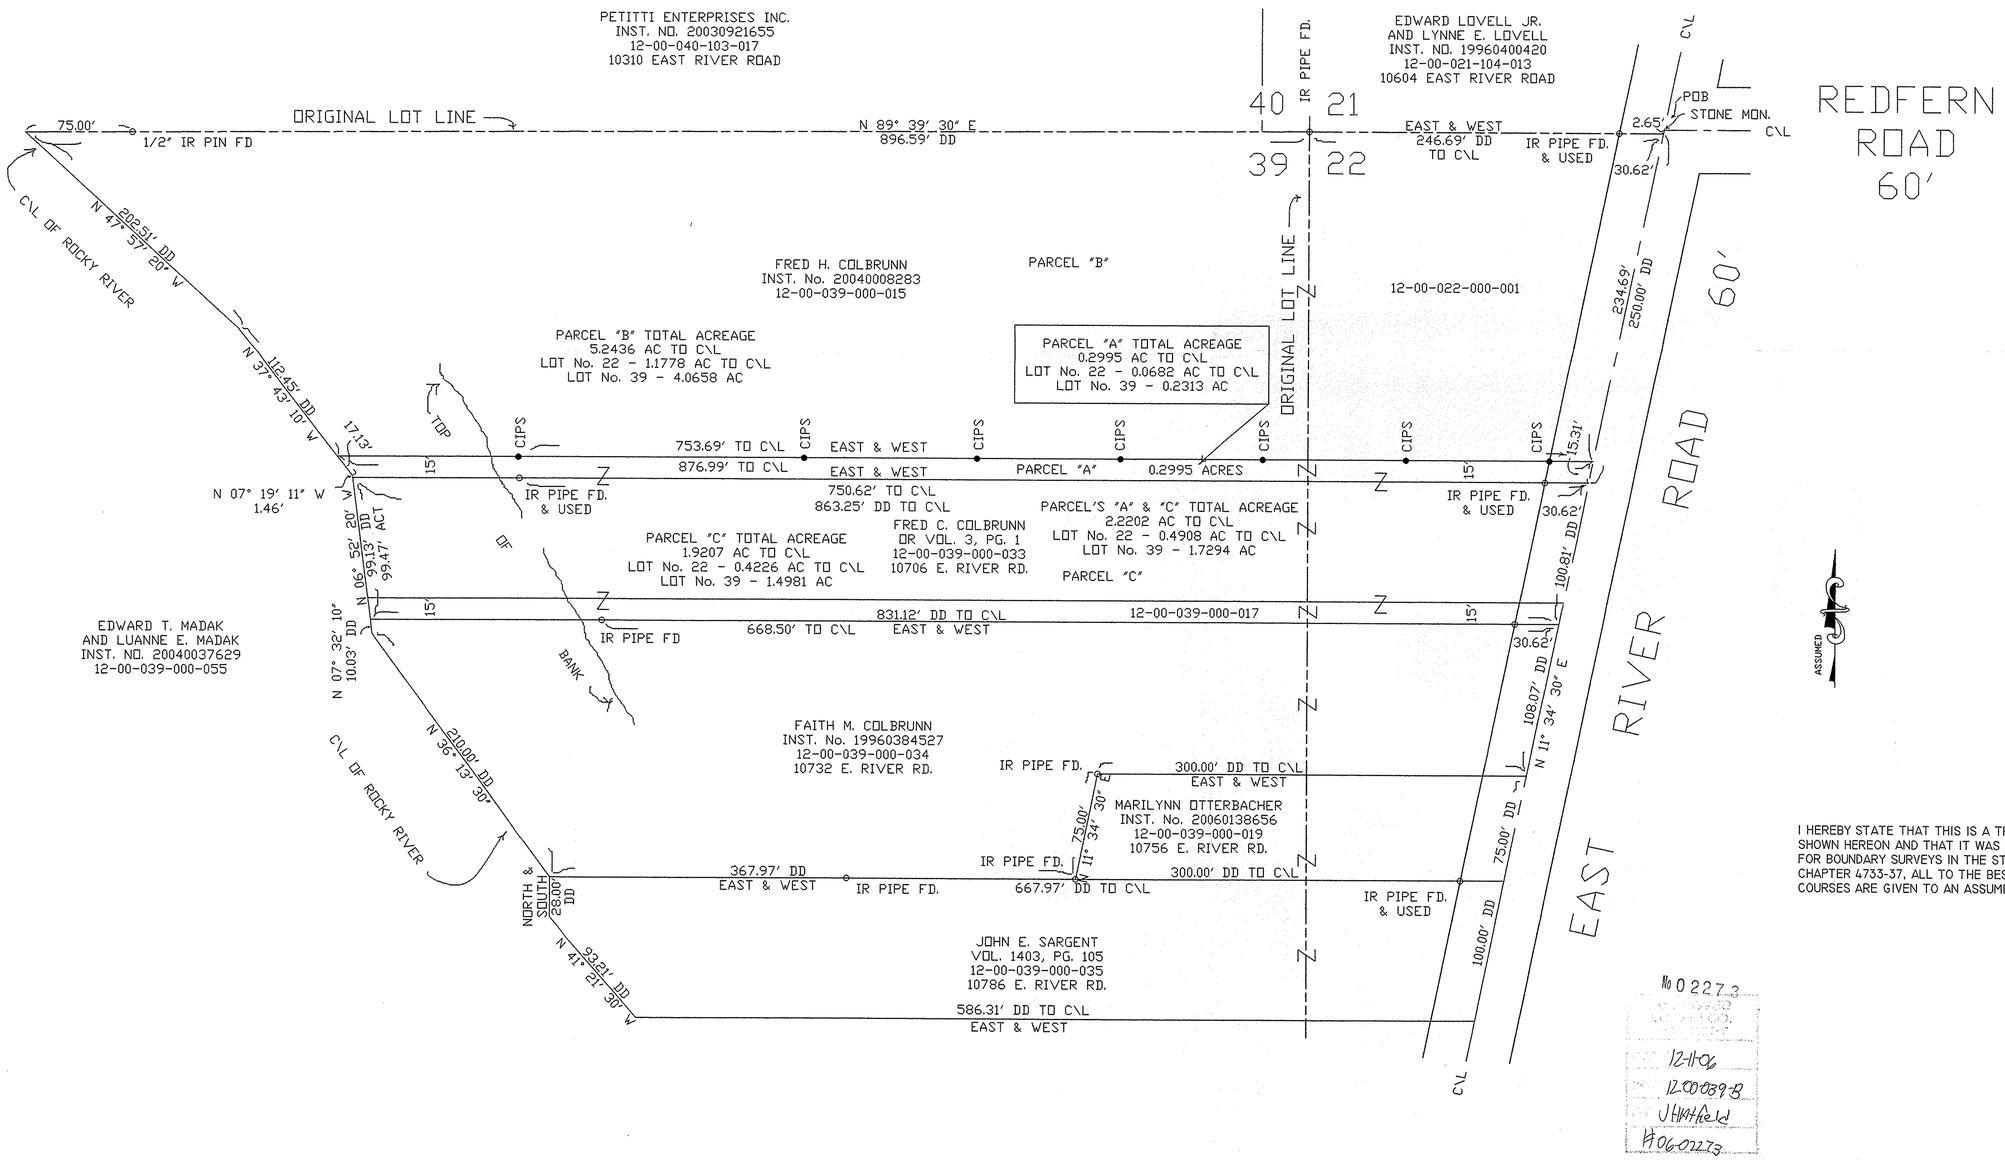

I HEREBY STATE THAT THIS IS A TRUE AND ACCURATE REPRESENTATION OF THE PREMISES SHOWN HEREON AND THAT IT WAS DONE IN ACCORDANCE WITH THE MINIMUM STANDARDS FOR BOUNDARY SURVEYS IN THE STATE OF OHIO AS ADOPTED IN THE ADMINISTRATIVE CODE CHAPTER 4733-37, ALL TO THE BEST OF MY KNOWLEDGE AND PERSONAL BELIEFS. ALL COURSES ARE GIVEN TO AN ASSUMED MERIDIAN AND USED TO INDICATE ANGLES ONLY.

BY James B. Root
JAMES B. ROOT
REGISTERED SURVEYOR No. 5045

STATE OF OHIO
JAMES B. ROOT
S-5045
REGISTERED
PROFESSIONAL SURVEYOR

No 02273
12-11-06
12-00-039-B
J Hatfield
#06-02273