LOT SPLIT AND CONSOLIDATION

MADE FOR

JAMES D. CATHER & NANCY L. CATHER

PARCEL No. 18-00-004-000-012
KNOWN AS BEING PART OF WELLINGTON TOWNSHIP
ORIGINAL LOT No. 4, NOW SITUATED IN THE TOWNSHIP OF
WELLINGTON, COUNTY OF LORAIN, AND STATE OF OHIO

SCALE 1"=100' AUG. 21, 2006

CIPS= CAPPED 5/8" IRON PIN SET
IP= IRON PIN FD= FOUND

I HEREBY STATE THAT THIS IS A TRUE AND ACCURATE REPRESENTATION OF THE PREMISES SHOWN HEREON AND THAT IT WAS DONE IN ACCORDANCE WITH THE MINIMUM STANDARDS FOR BOUNDARY SURVEYS IN THE STATE OF OHIO, AS ADOPTED IN THE ADMINISTRATIVE CODE, CHAPTER 4733-37, ALL TO THE BEST OF MY KNOWLEDGE AND PERSONAL BELIEFS. ALL COURSES ARE GIVEN TO AN ASSUMED MERIDIAN, AND USED TO INDICATE ANGLES ONLY.

BY: James B. Root
JAMES B. ROOT
REGISTERED SURVEYOR No. 5045

STATE OF OHIO
JAMES B. ROOT
S-5045
REGISTERED
PROFESSIONAL SURVEYOR

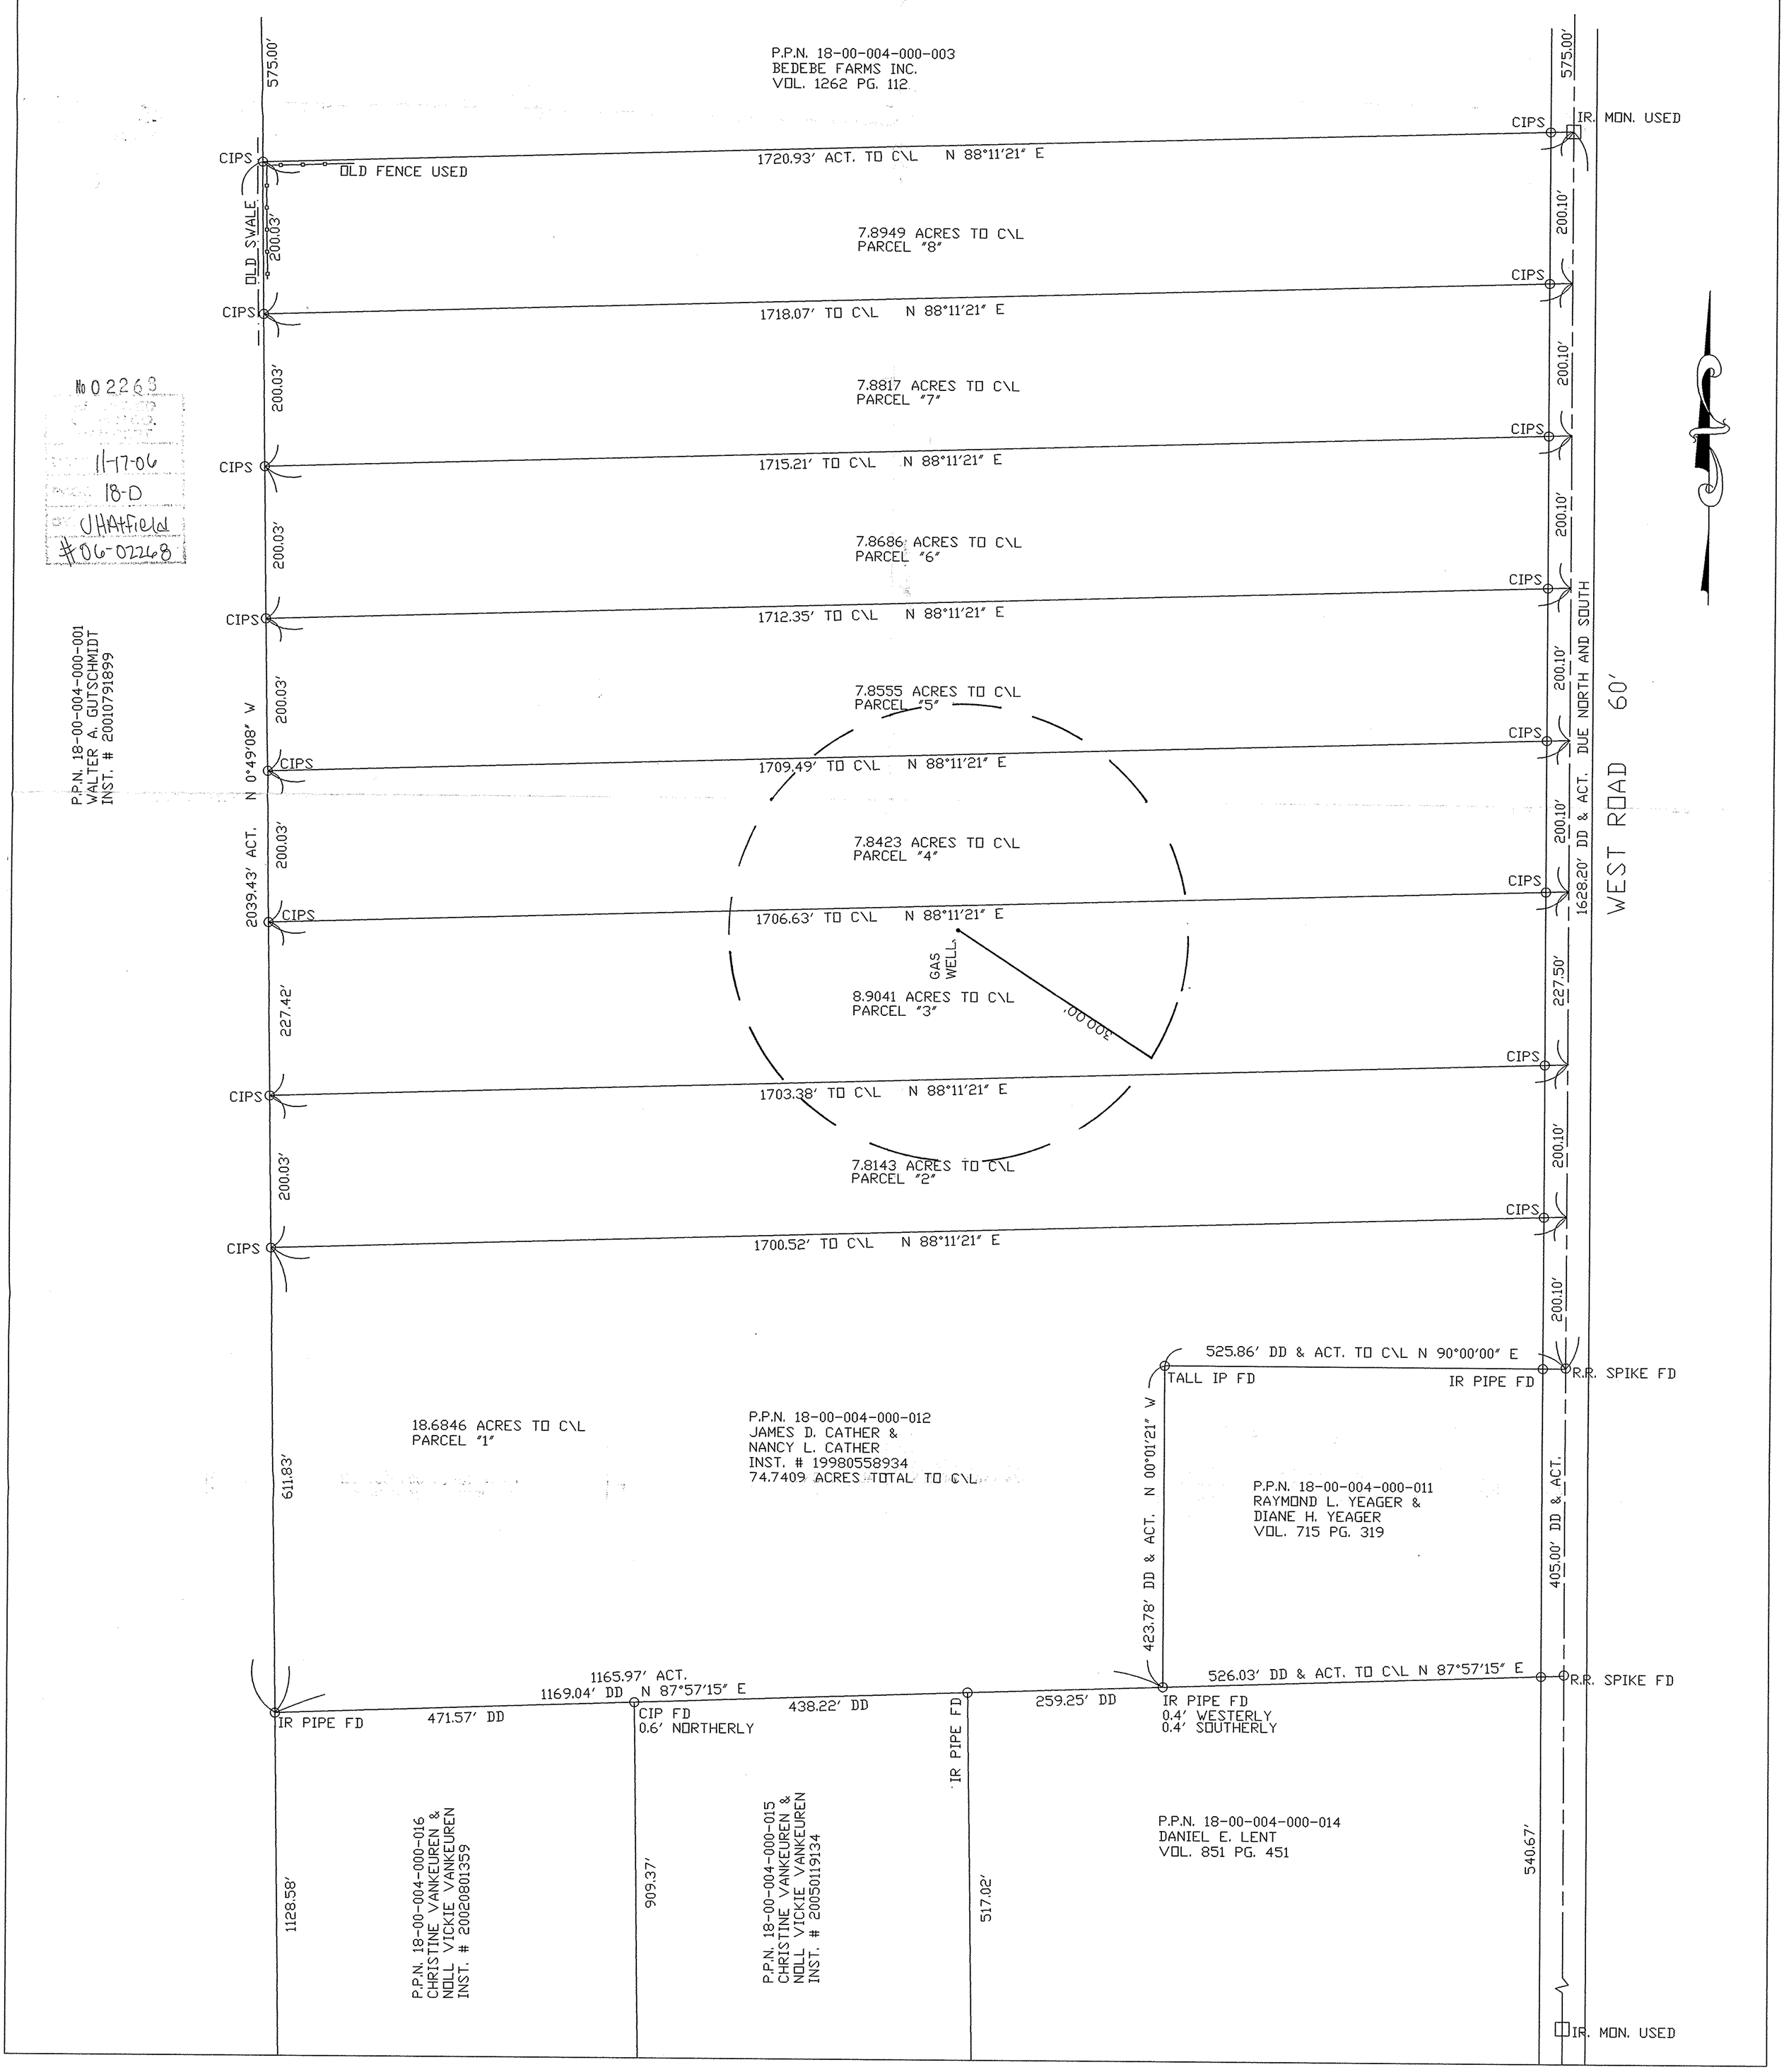

No 02263
11-17-06
18-D
JHatfield
#06-02268