REFERENCES

1 DEED VOL. 128, P. 200
2 DEED VOL. 62, P. 18
3 DEED VOL. 47, P. 599
4 DEED VOL. 38, P. 362, 363
5 DEED VOL. 32, P. 215
6 DEED VOL. 12, P. 235
7 DEED VOL. 6, P. 442
8 DEED VOL 5, P. 325
9 DEED VOL. Y, P. 249
10 DEED VOL. S, P. 755
11 DEED VOL. N, P. 611
12 DEED VOL. 293, P. 191
13 DEED VOL. 102, P. 204
14 O.R.V. 848, P. 82
15 DEED VOL. 102, P. 175
16 O.R.V. 1256, P. 470
17 DEED VOL. 26, P. 17
18 O.R.V. 848, P. 821
19 DEED VOL. 687, P. 228
20 DEED VOL. 199, P. 6
21 DEED VOL. 457, P. 325
22 O.R.V. 1213, P. 151 EDITH EMMERICH 2/01/96
23 DEED VOL. 1024, P. 231 MARGARET SLIMAN
24 DEED VOL. 1024, P. 233 MARGARET SLIMAN
25 O.R.V.644, P. 681 AMHERST QUARRY, INC.
26 O.R.V. 1332, P. 176 AMERICAN STONE CORP.
27 PLAT VOL. 15, P. 70 MAROY ALLOTMENT NO. 1
28 DEED VOL. 457, P. 325 WALTER LUTZ 2/5/49

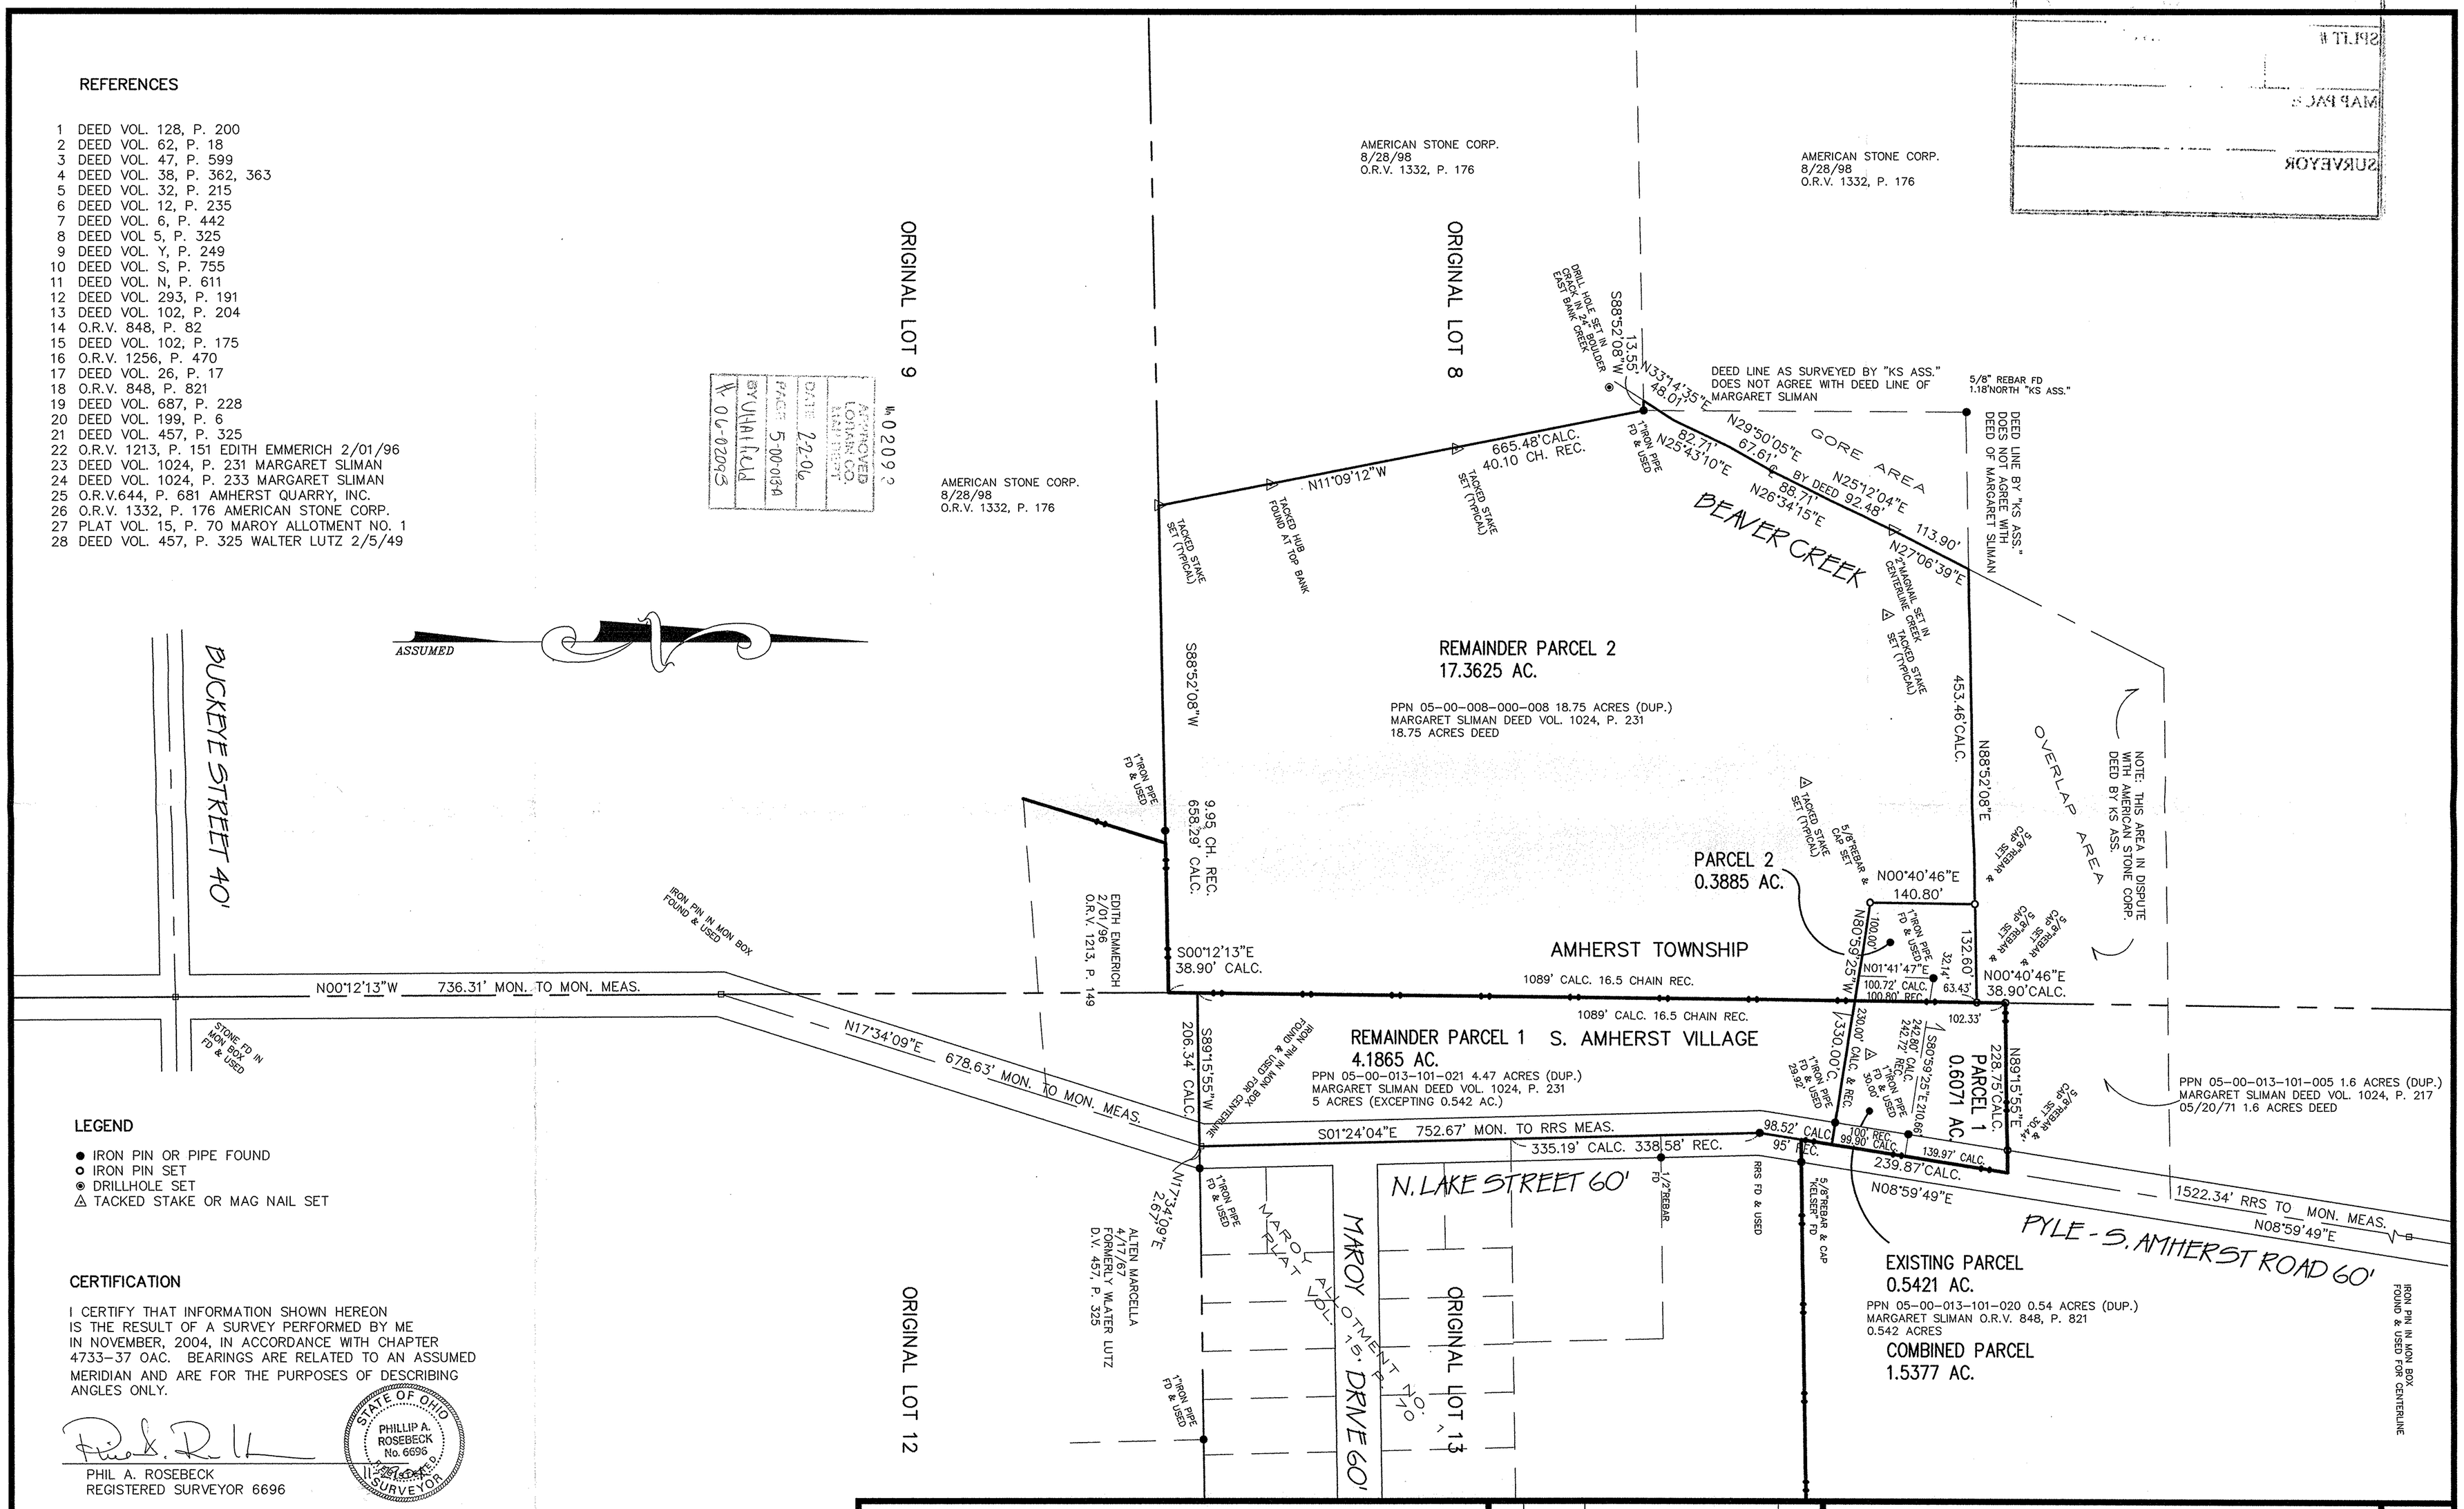

LEGEND

- ● IRON PIN OR PIPE FOUND
- ○ IRON PIN SET
- ◉ DRILLHOLE SET
- △ TACKED STAKE OR MAG NAIL SET

CERTIFICATION

I CERTIFY THAT INFORMATION SHOWN HEREON IS THE RESULT OF A SURVEY PERFORMED BY ME IN NOVEMBER, 2004, IN ACCORDANCE WITH CHAPTER 4733-37 OAC. BEARINGS ARE RELATED TO AN ASSUMED MERIDIAN AND ARE FOR THE PURPOSES OF DESCRIBING ANGLES ONLY.

STATE OF OHIO PHILLIP A. ROSEBECK No. 6696 REGISTERED SURVEYOR

PHIL A. ROSEBECK
REGISTERED SURVEYOR 6696

GRAPHIC SCALE

100 0 50 100 200 400

(IN FEET)
1 inch = 100 ft.

SURVEY MAP
MARGARET SLIMAN
PART OF ORIGINAL AMHERST TOWNSHIP LOTS 8 & 13,
VILLAGE OF S. AMHERST, LORAIN COUNTY, STATE OF OHIO
NOVEMBER 15, 2004

NO.	DATE	DESCRIPTION	BY
0	11/29/04	ORIGINAL ISSUE	PAR

P.A. ROSEBECK & ASSOCIATES
REGISTERED SURVEYOR
705 WILLOW CREEK DRIVE, AMHERST, OHIO 44001
PHONE: (440) 988-4657

SHEET 1 OF 1