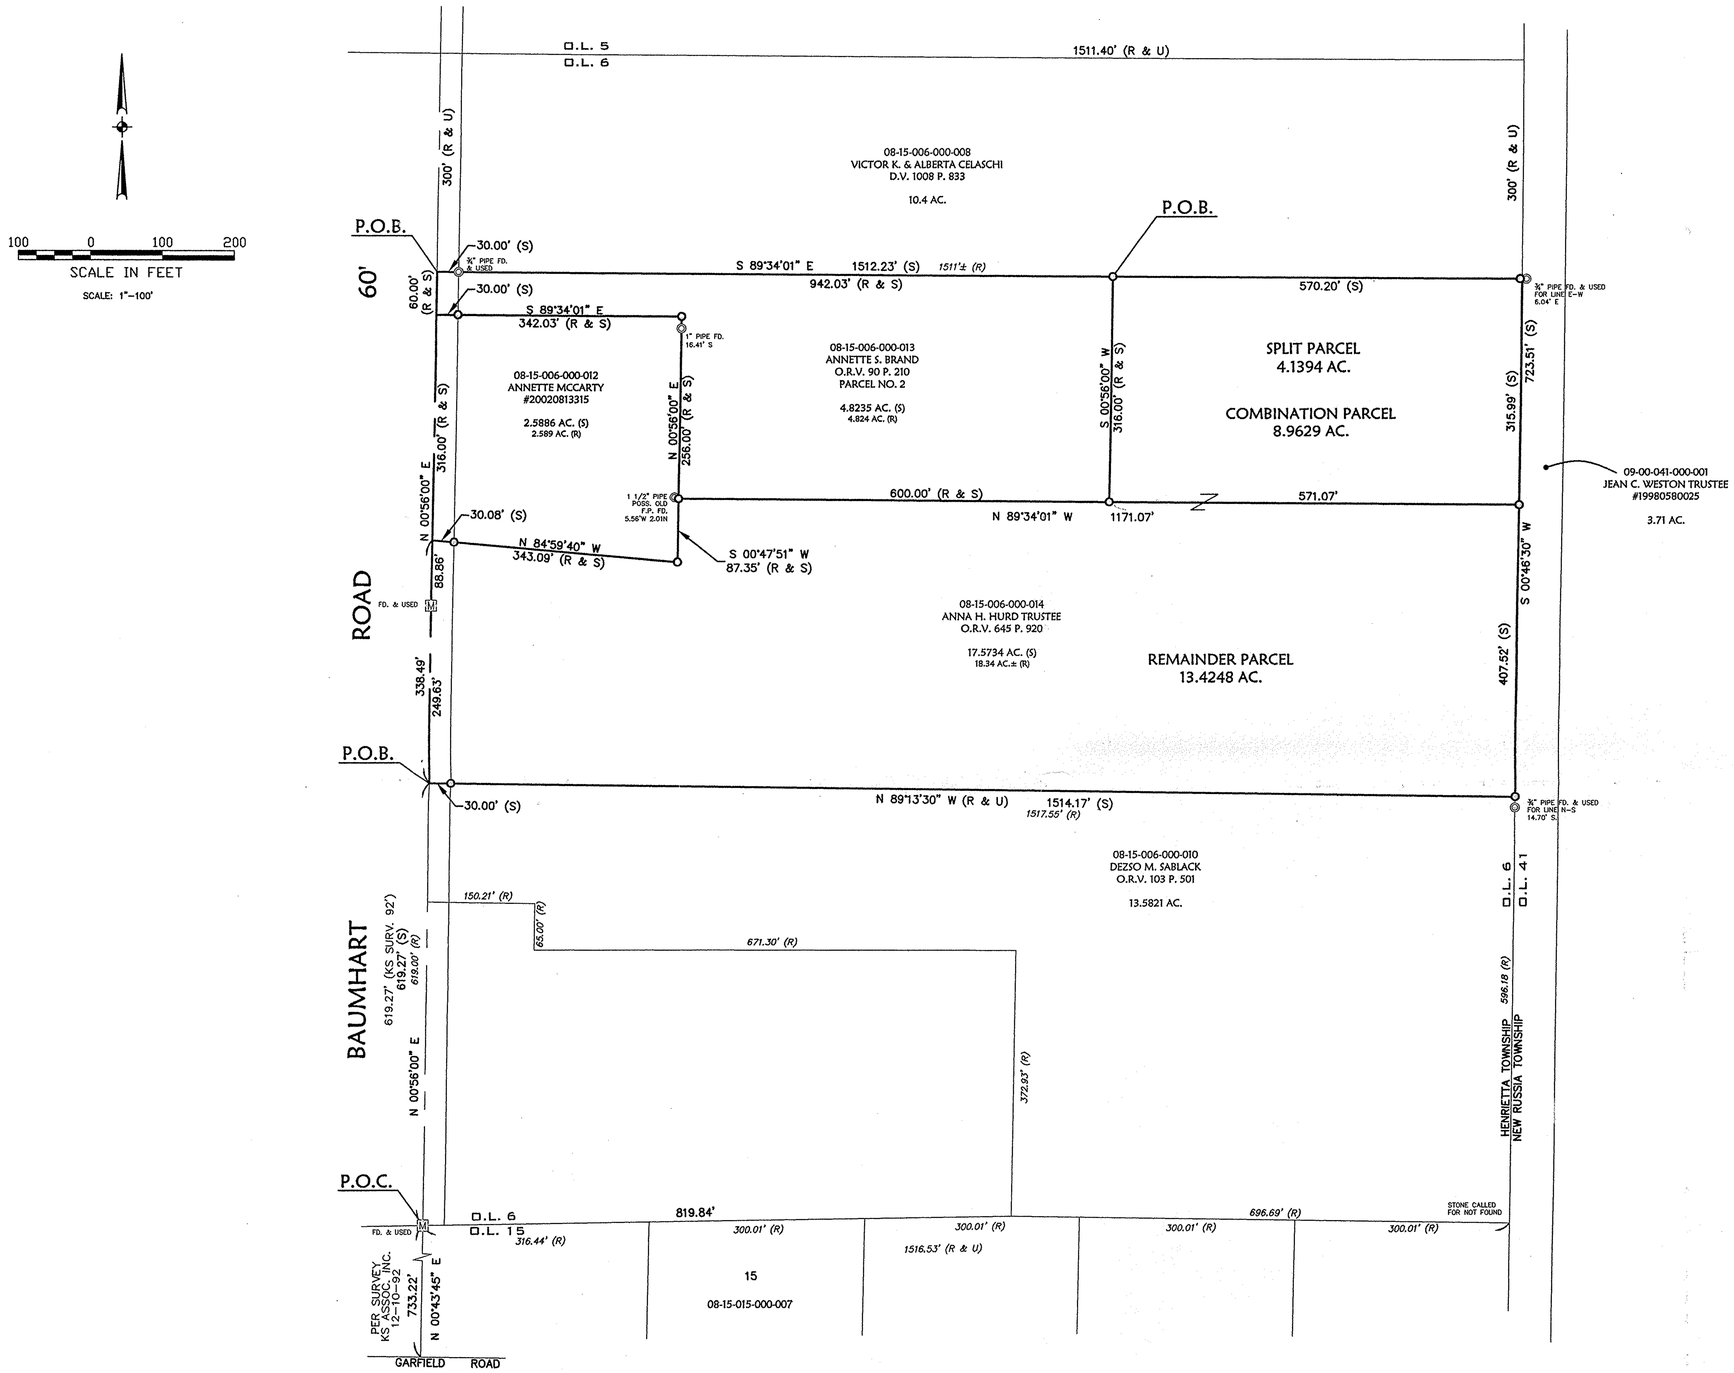

LEGEND

- ◎ – IRON PIPE/PIN FOUND
- o – 5/8" CAPPED REBAR SET "KS ASSOC INC PROP MARKER"
- M – MONUMENT BOX
- ⬡ – FENCE POST
- (R) – RECORD
- (S) – SURVEYED
- (U) – USED
- I.P. – IRON PIN/PIPE
- FD. – FOUND
- AC. – ACREAGE

NOTE:
BEARINGS ARE BASED ON N 00°56'00" E ON THE CENTERLINE OF BAUMHART ROAD PER OFFICIAL RECORD VOLUME 90, PAGE 210 OF FILE IN THE LORAIN COUNTY RECORDERS OFFICE.

#02267
11-15-06
8-B
J Hatfield
#06-02267

STATE OF OHIO
DAVID L. ELWELL
6333
REGISTERED SURVEYOR

David L. Elwell 10-04-06
DAVID L. ELWELL, REGISTERED SURVEYOR NO. 6333

DATE:	10/04/06
DRAWN BY:	CPW
CH'D BY:	
DWG. NAME:	0-SURV01
PATH:	92581-05A\LDDT\CONTROL
F.B.	

REVISIONS

DATE	DESCRIPTION	BY

KS ASSOCIATES
KS Associates, Inc.
260 Burns Road, Suite 100
Elyria, OH 44035
P 440 365 4730
F 440 365 4790
www.ksassociates.com

BOUNDARY SURVEY MAP

OF PART OF
ORIGINAL LOT 6, TRACT 15, HENRIETTA TOWNSHIP
TOWNSHIP OF HENRIETTA, COUNTY OF LORAIN, STATE OF OHIO

SHEET 1 OF 1
JOB NO. 92581-05A

R:\92000\92581-05A\LDDT\CONTROL\DWG\0-SURV01.dwg 10/4/2006 1:21:51 PM EDT